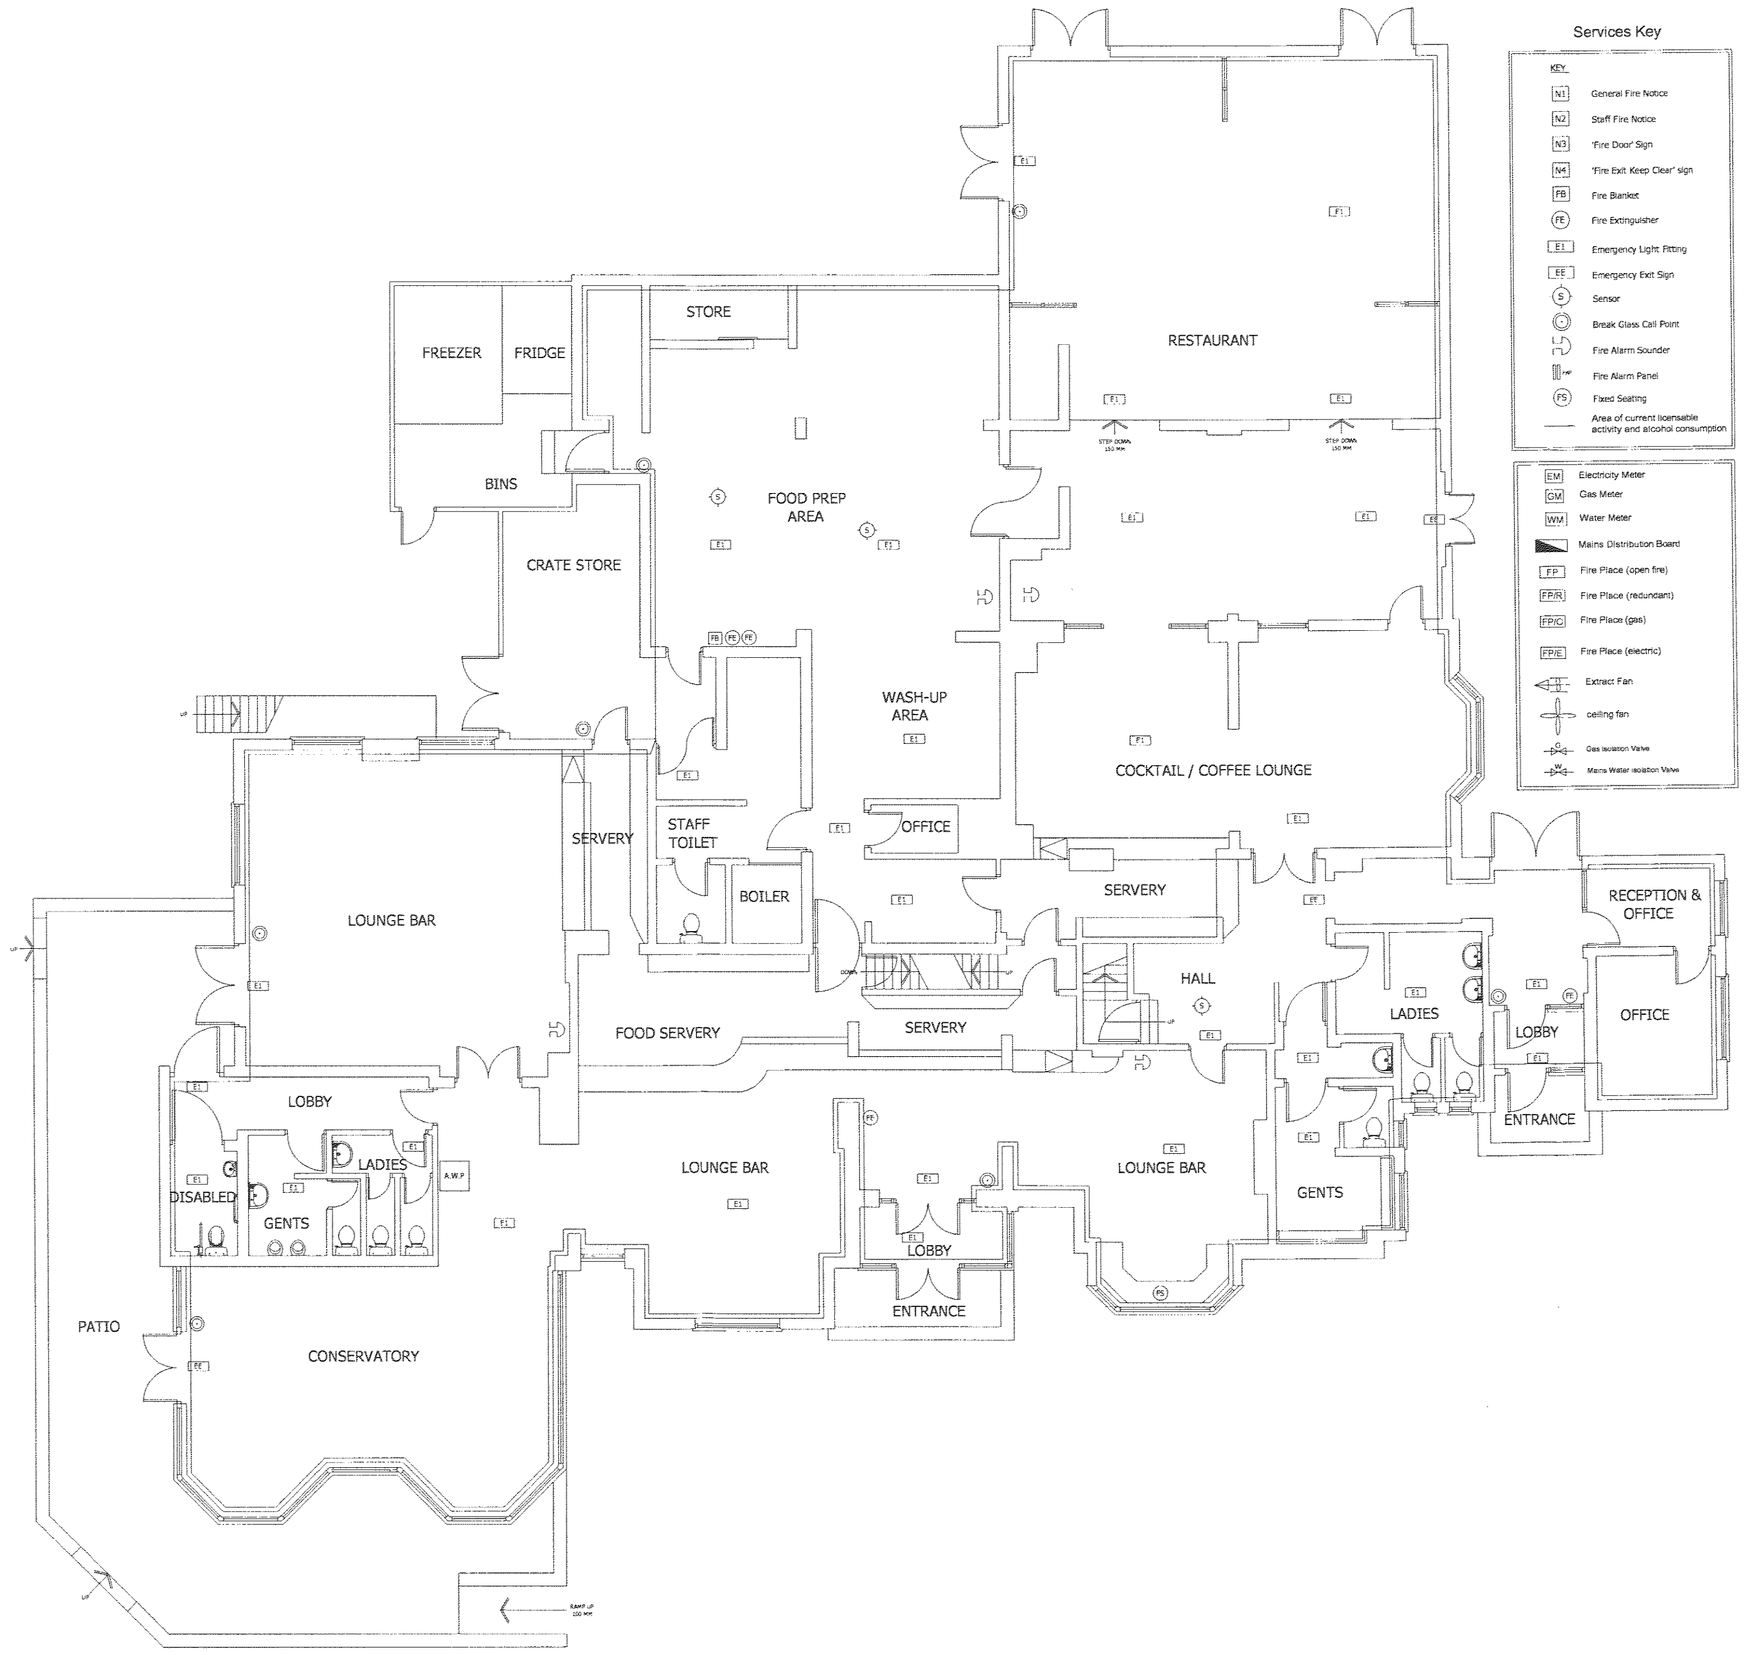

Services Key

KEY

- N1 General Fire Notice
- N2 Staff Fire Notice
- N3 'Fire Door' Sign
- N4 'Fire Exit Keep Clear' sign
- FB Fire Blanket
- FE Fire Extinguisher
- E1 Emergency Light Fitting
- EE Emergency Exit Sign
- S Sensor
- Break Glass Call Point
- Fire Alarm Sounder
- FAP Fire Alarm Panel
- PS Fixed Seating
- Area of current licensable activity and alcohol consumption

- EM Electricity Meter
- GM Gas Meter
- WM Water Meter
- Mains Distribution Board
- FP Fire Place (open fire)
- FP/R Fire Place (redundant)
- FP/C Fire Place (gas)
- FP/E Fire Place (electric)
- Extract Fan
- ceiling fan
- GV Gas Isolation Valve
- WV Mains Water Isolation Valve

Notes:

	Date	Revisions

DESIGN WRIGHT interiors ltd.
● DESIGNERS & MANUFACTURERS OF INTERIORS ●
FOR THE LEISURE INDUSTRY

Client
EVERARDS BREWERY LTD.

Job Title
EXISTING GROUND FLOOR LAYOUT PLAN

Drawing Title
THE BRANT INN
LEICESTER ROAD
GROBY
LEICESTER
LE6 ODU

Scale	Date	Drawn by
1 : 100	05/03/07	DCW

Drg. No. 3309.01 | Rev.

© copyright.
A0