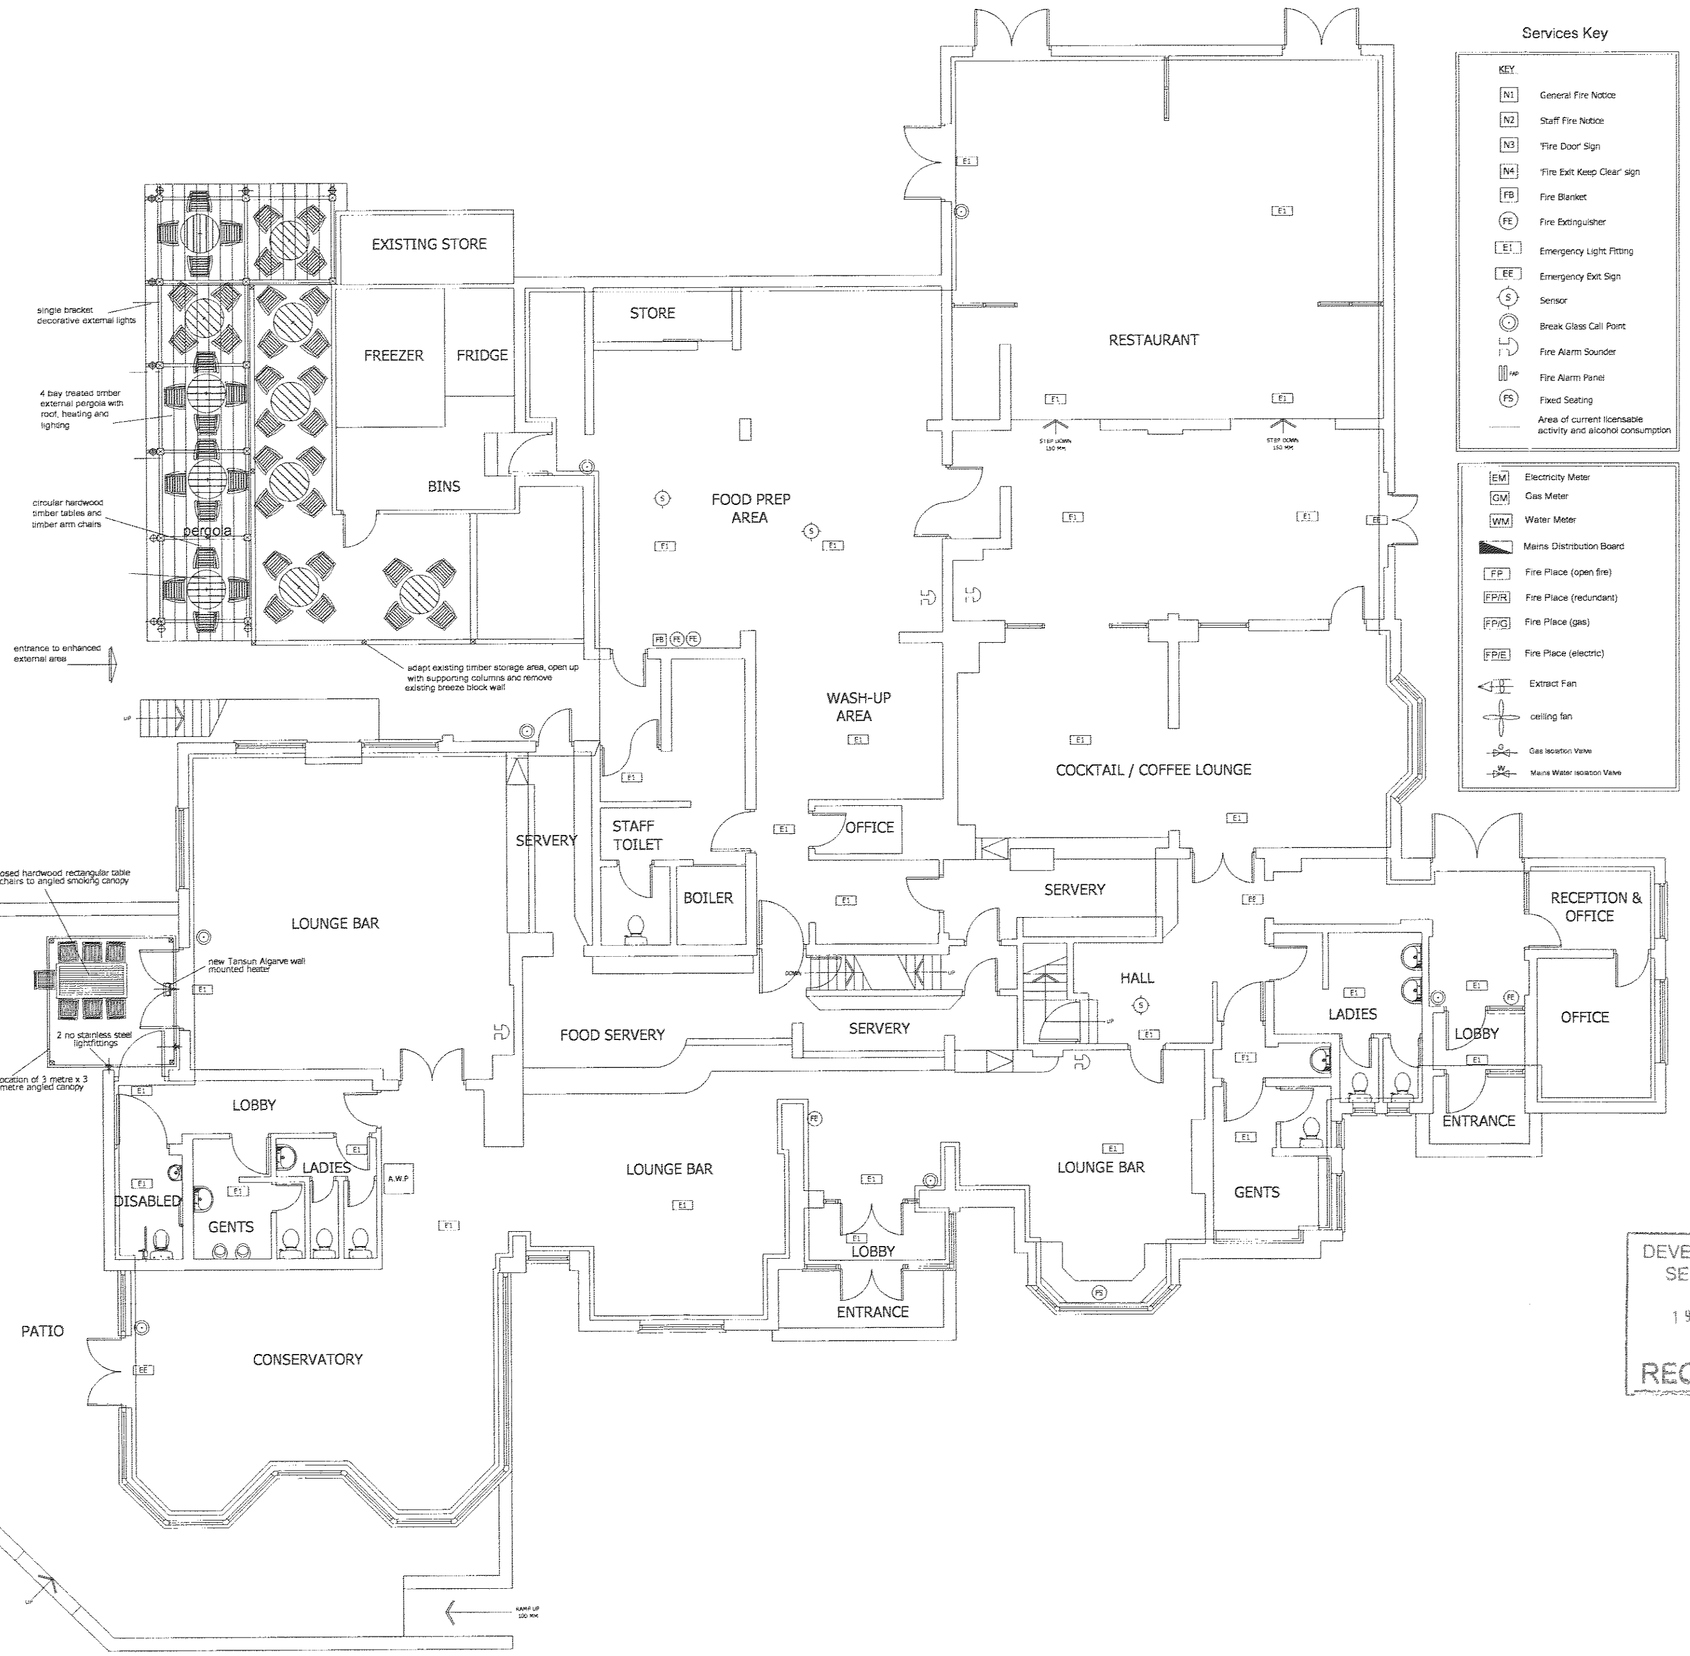

Services Key

KEY

- N1 General Fire Notice
- N2 Staff Fire Notice
- N3 'Fire Door' Sign
- N4 'Fire Exit Keep Clear' sign
- FB Fire Blanket
- FE Fire Extinguisher
- EL Emergency Light Fitting
- EE Emergency Exit Sign
- S Sensor
- Break Glass Call Point
- Fire Alarm Sounder
- FAP Fire Alarm Panel
- FS Fixed Seating
- Area of current licensable activity and alcohol consumption

- EM Electricity Meter
- GM Gas Meter
- WM Water Meter
- Mains Distribution Board
- FP Fire Place (open fire)
- FP/R Fire Place (redundant)
- FP/G Fire Place (gas)
- FP/E Fire Place (electric)
- Extract Fan
- ceiling fan
- Gas Isolation Valve
- W Mains Water Isolation Valve

DEVELOPMENT SERVICES
19 JUN 2007
RECEIVED

Notes:

	Date	Revisions

DESIGNWRIGHT interiors ltd.
DESIGNERS & MANUFACTURERS OF INTERIORS FOR THE LEISURE INDUSTRY

Client
EVERARDS BREWERY LTD.

Job Title
GROUND FLOOR PLAN WITH PROPOSED OUTDOOR AREAS

Drawing Title
THE BRANT INN
LEICESTER ROAD
GROBY
LEICESTER
LE6 ODU

Scale	Date	Drawn by
1 : 100	05/03/07	DCW

Drg. No. 3309.02 | Rev.