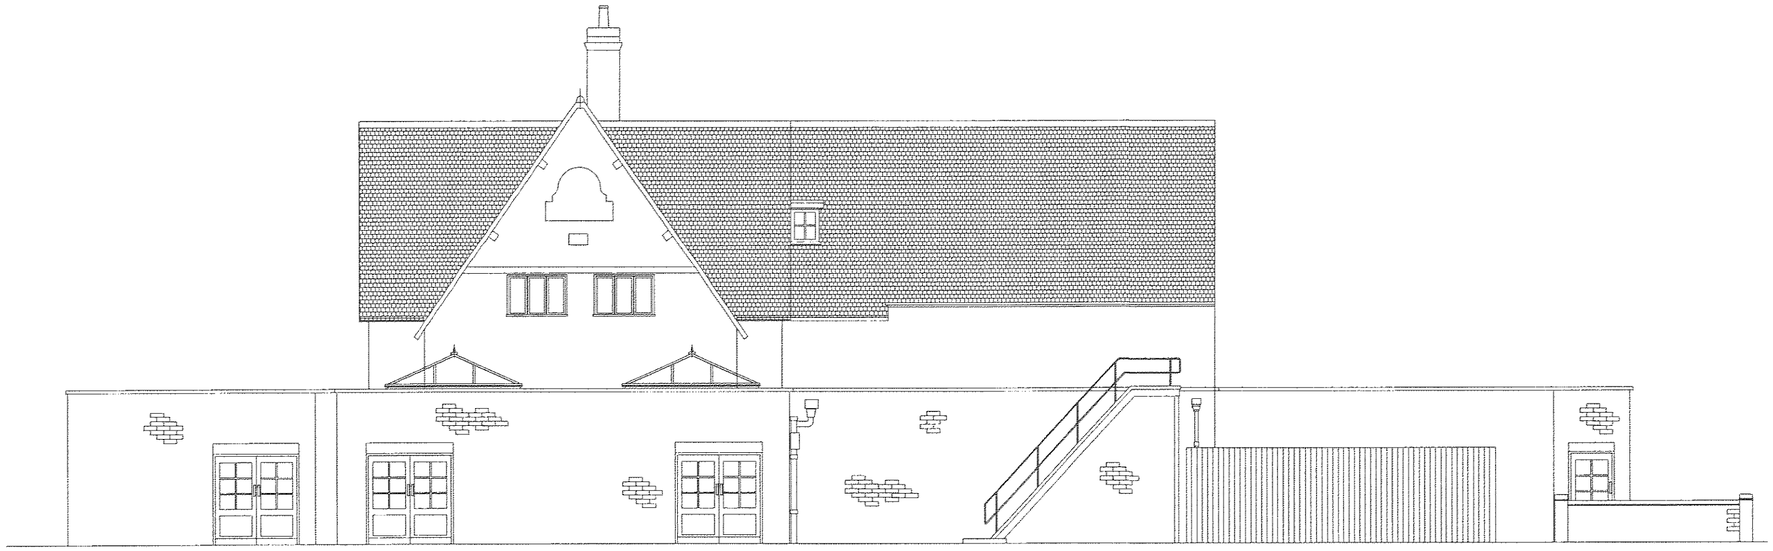

EXISTING SIDE ELEVATION A-A



EXISTING REAR ELEVATION B-B

Notes:

	Date	Revisions

DESIGN WRIGHT
interiors ltd.
● DESIGNERS & MANUFACTURERS OF INTERIORS ●
FOR THE LEISURE INDUSTRY

Client
EVERARDS BREWERY LTD.

Job Title
EXISTING EXTERNAL ELEVATIONS

Drawing Title
THE BRANT INN
LEICESTER ROAD
GROBY
LEICESTER
LE6 ODU

Scale	Date	Drawn by
1 : 100	05/03/07	DCW

Drg. No. 3309.03 | Rev.

© copyright.

A0