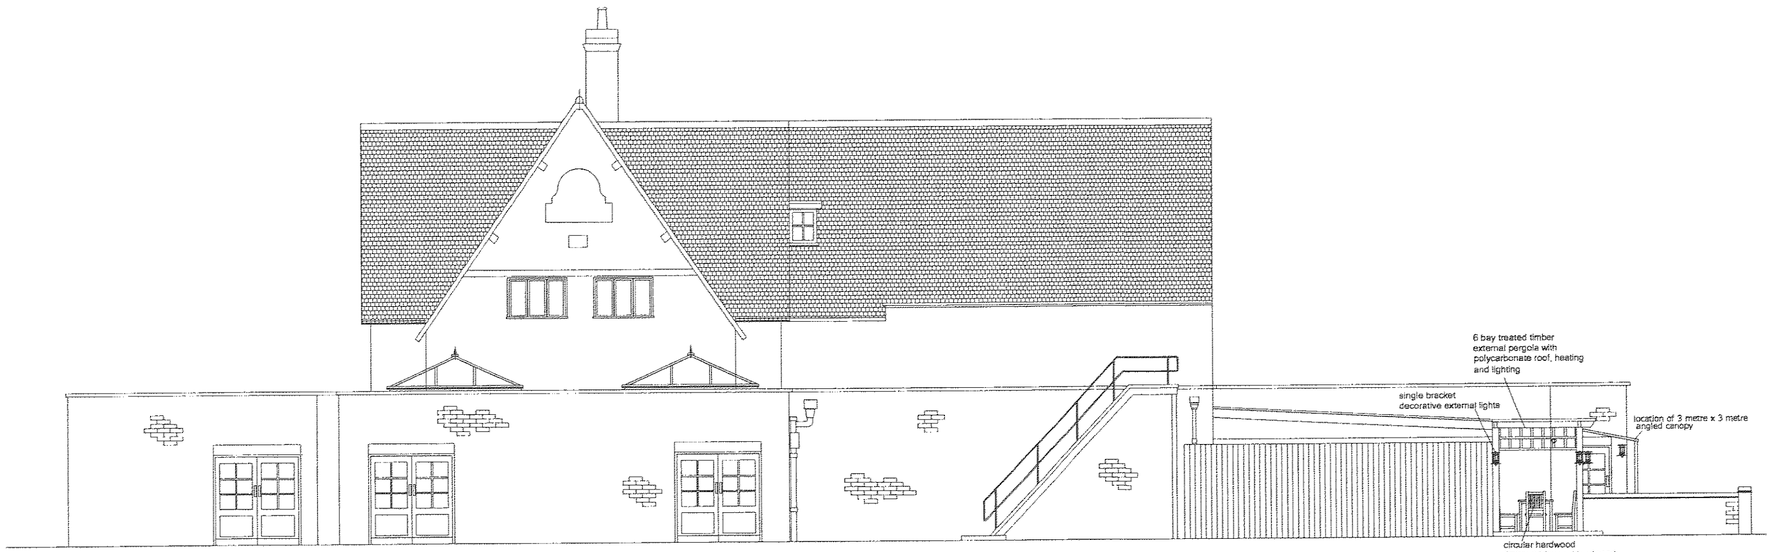

EXISTING SIDE ELEVATION A-A

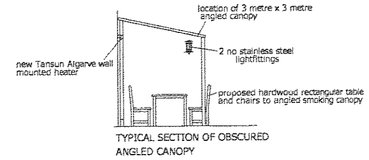

TYPICAL SECTION OF OBSCURED ANGLED CANOPY



EXISTING REAR ELEVATION B-B

Notes:

	Date	Revisions

DESIGN WRIGHT
interiors ltd.
DESIGNERS & MANUFACTURERS OF INTERIORS
FOR THE LEISURE INDUSTRY

Client
EVERARDS BREWERY LTD.

Job Title
PROPOSED EXTERNAL ELEVATIONS INDICATING ENHANCED EXTERNAL AREAS

Drawing Title
THE BRANT INN
LEICESTER ROAD
GROBY
LEICESTER
LE6 ODU

Scale	Date	Drawn by
1 : 100	05/03/07	DCW

Drg. No. 3309.04 Rev.

© copyright.

A0