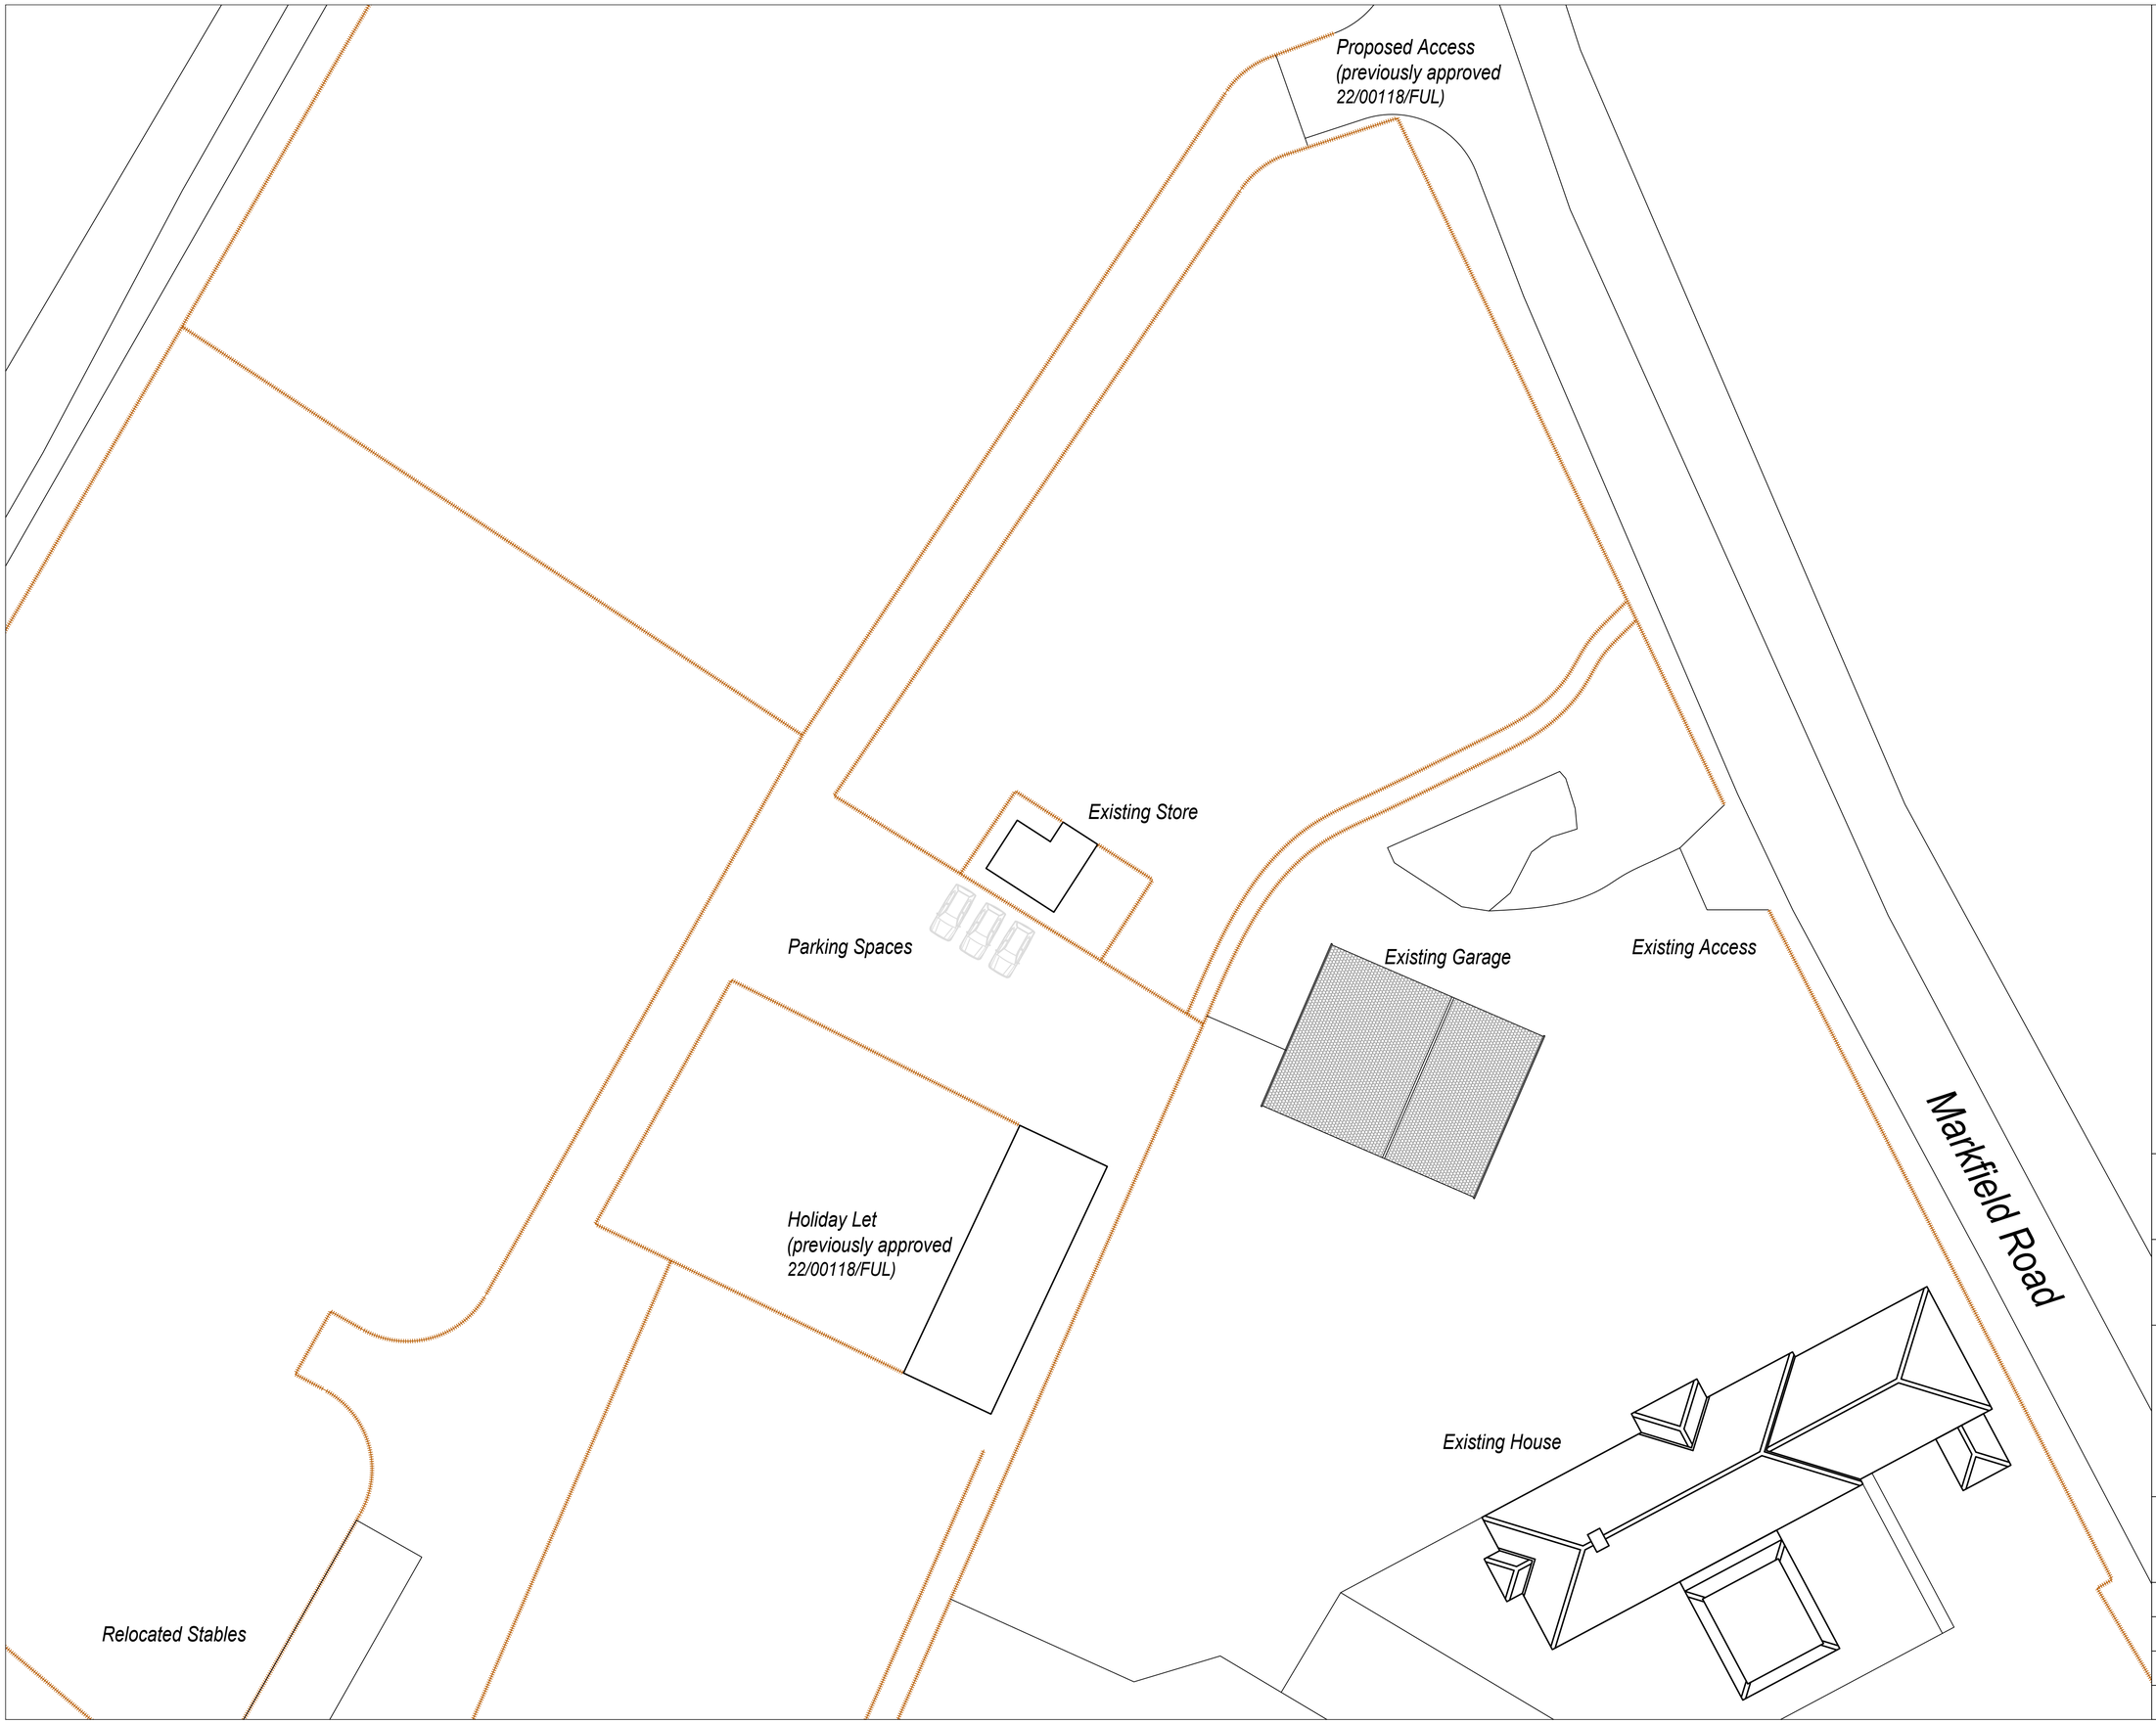

Notes:

North Point:

N

Scale Bar:

Revision Log:

Rev:	Description:	Date:

Project: Garage and Workshop Conversion	**Client:** Chris Butler Whittington Edge Markfield Road Ratby Leicestershire LE6 0LU
Scale: 1:200	**Drawing Issue:** Construction
Date: 22.10.26	**Paper Size:** A1
Drawing Number: 0207.PL02	**Revision Number:** -
Drawing Title: Existing Site Plan	