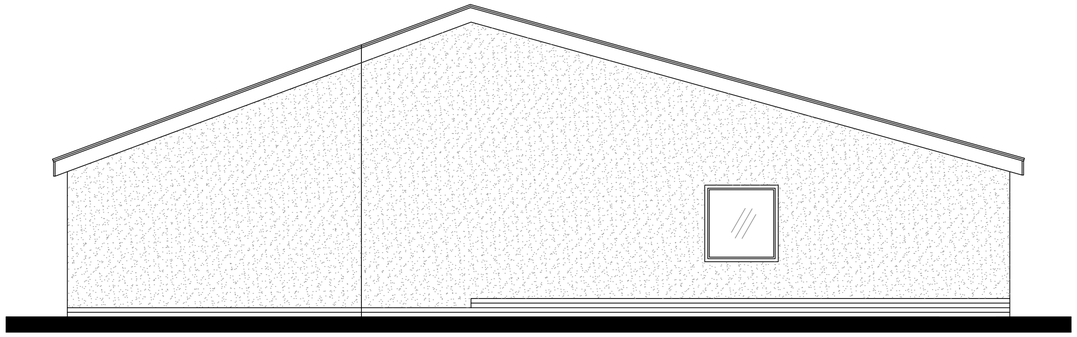

Proposed Front Elevation

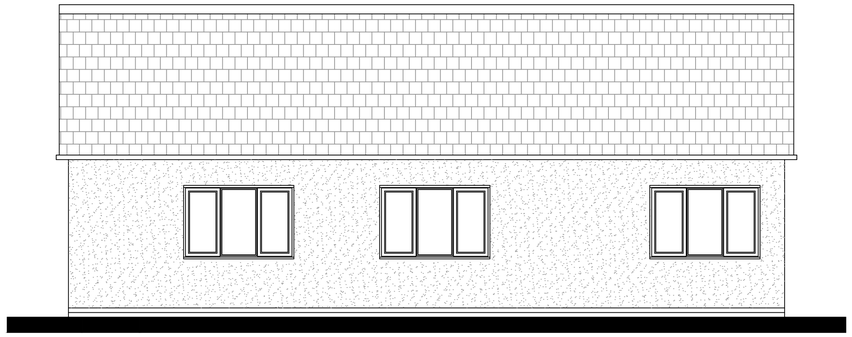

Proposed Side Elvation

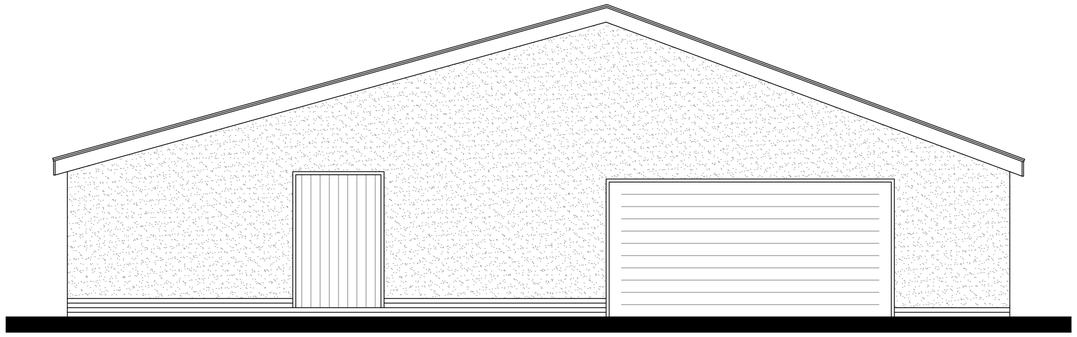

Proposed Rear Elevation

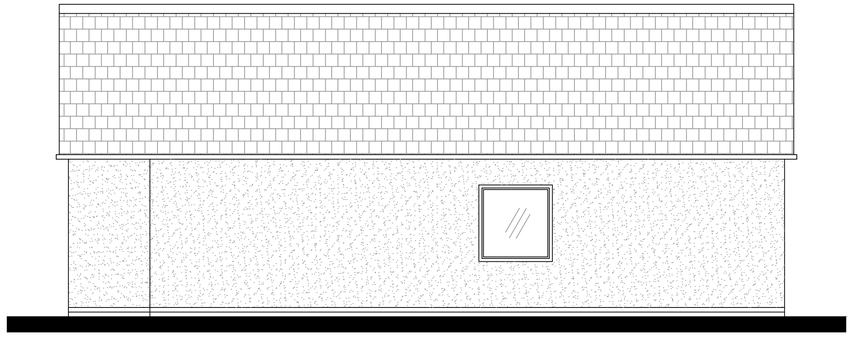

Proposed Side Elvation

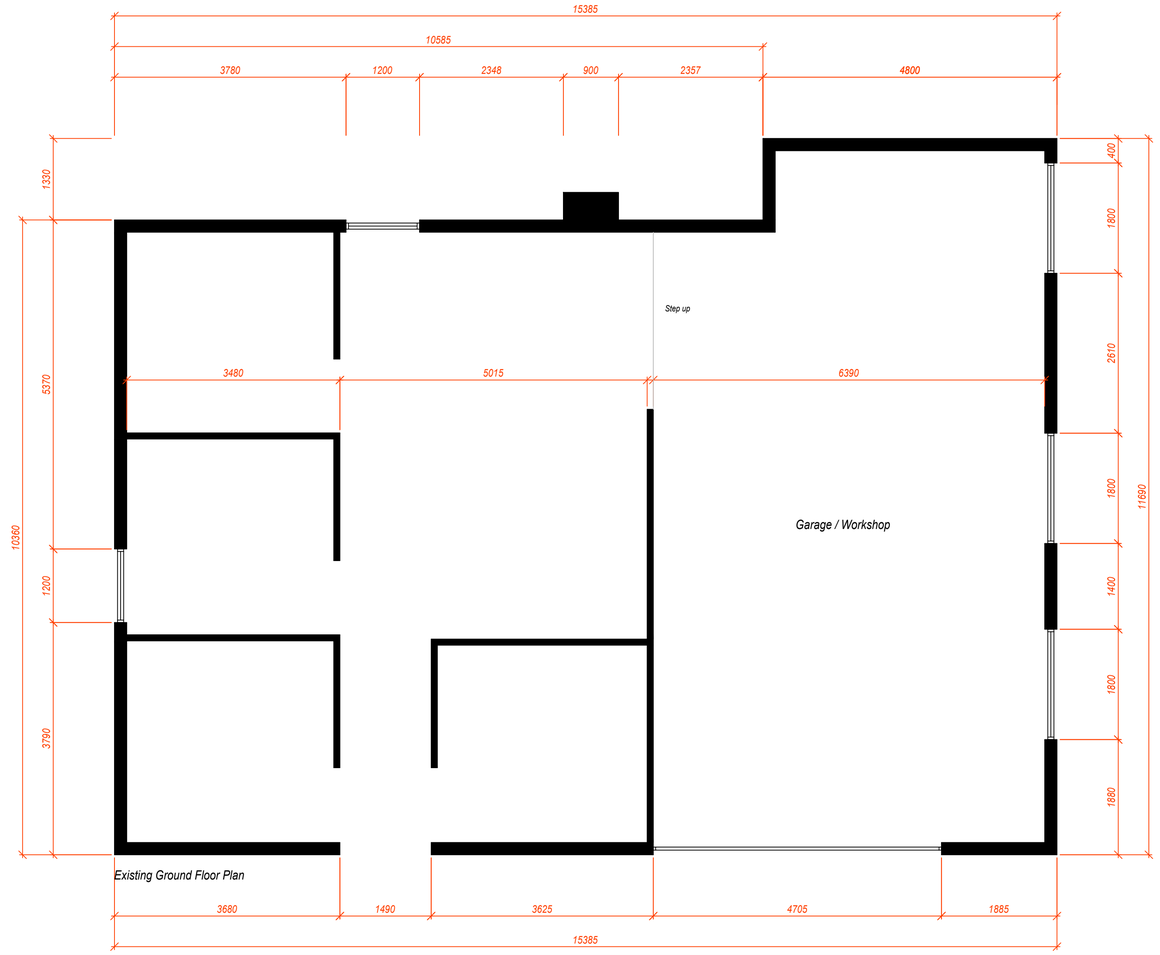

Existing Ground Floor Plan

Notes:

North Point:

Scale Bar:

Revision Log:

Rev:	Description:	Date:

Project: Garage and Workshop Conversion	**Client:** Chris Butler Whittington Edge Markfield Road Ratby Leicestershire LE6 0LU
Scale: 1:50	**Drawing Issue:** Planning
Date: 22.10.26	**Paper Size:** A1
Drawing Number: 0207.PL03	**Revision Number:** -
Drawing Title: Existing Plans and Elevations	