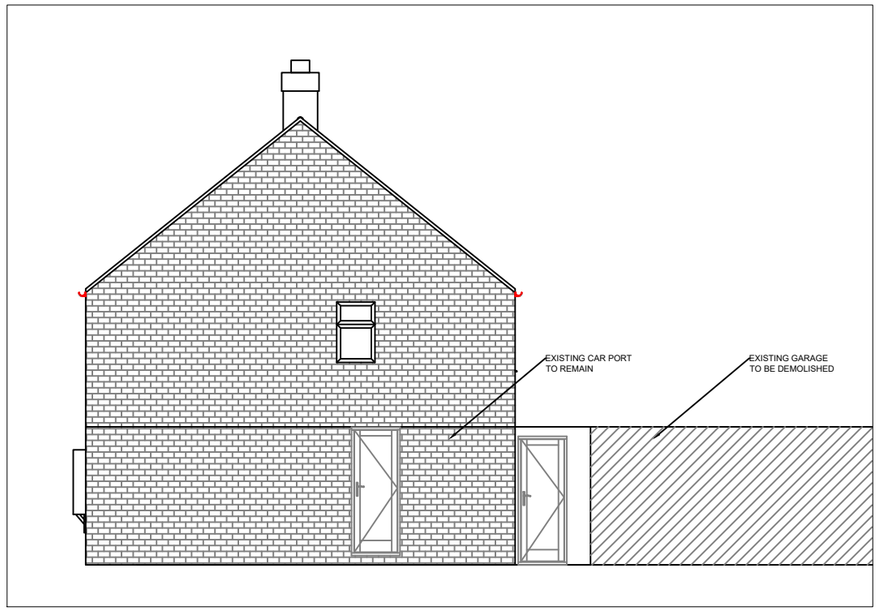

EXISTING SIDE ELEVATION
scale 1:100



EXISTING FRONT ELEVATION
scale 1:100

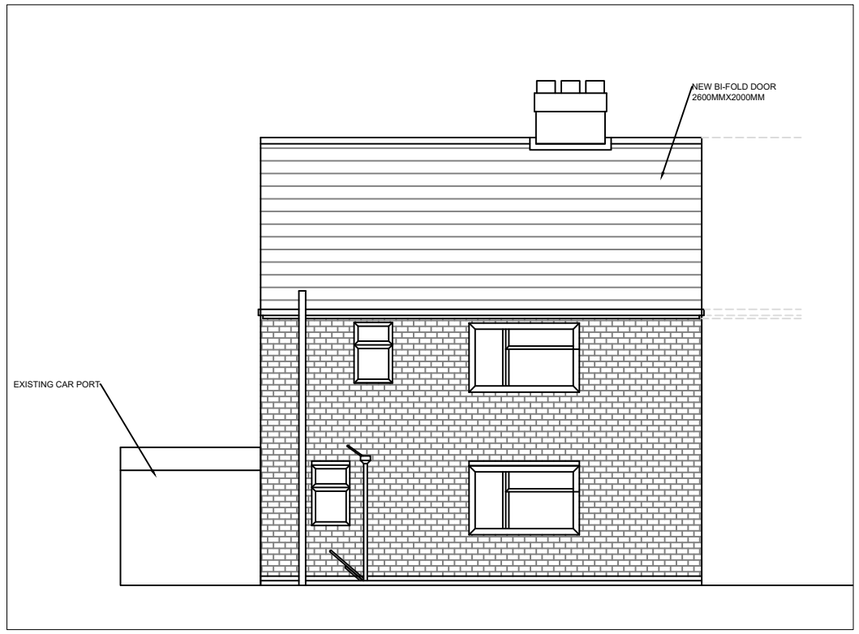

EXISTING REAR ELEVATION
scale 1:100

1:100 1m 2m 5m

ALL DIMENSIONS ARE IN MILLIMETRES UNLESS NOTED OTHERWISE. IF IN DOUBT ASK

THIS DRAWING IS CONFIDENTIAL AND IS THE PROPERTY OF SMT DESIGNS.

Project

Proposed Extension

Address

129 Featherston Drive,
Burbage, Leicestershire,
LE10 2PW

Drawing Title

Existing Elevations

Scale

1:100 @ A3

Drawing No.

SMT.26.002

Revision

A

Date

JAN 2026

Signature

SMT