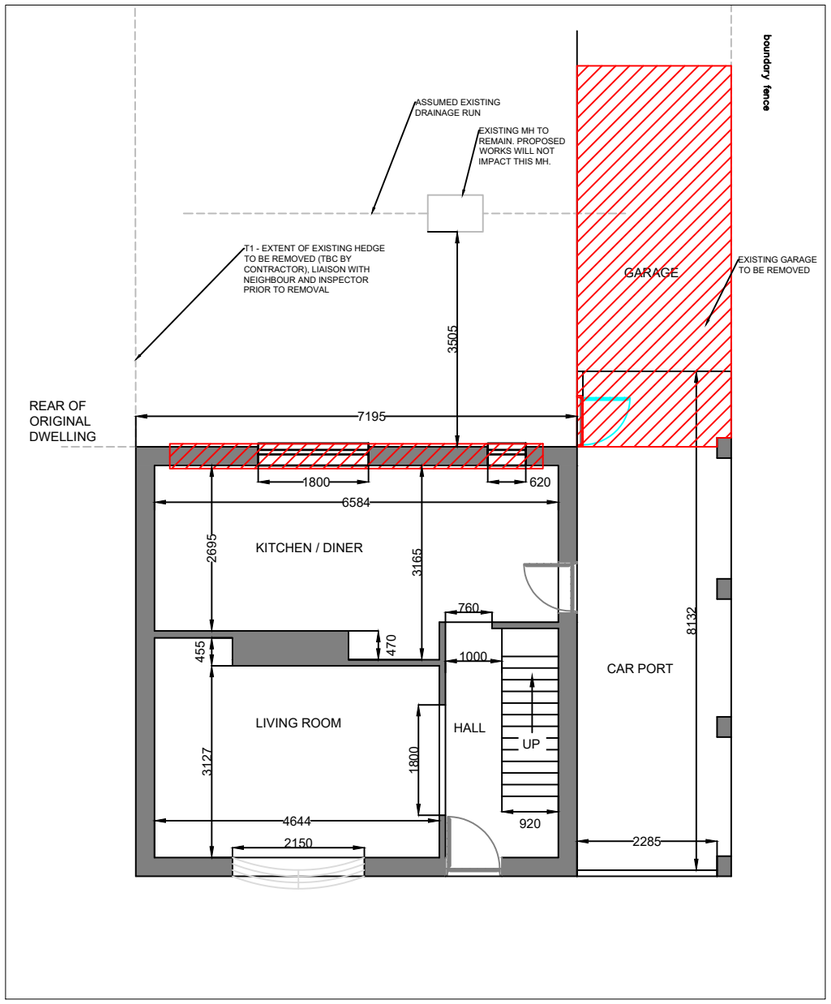

EXISTING GROUND FLOOR LAYOUT
scale 1:100

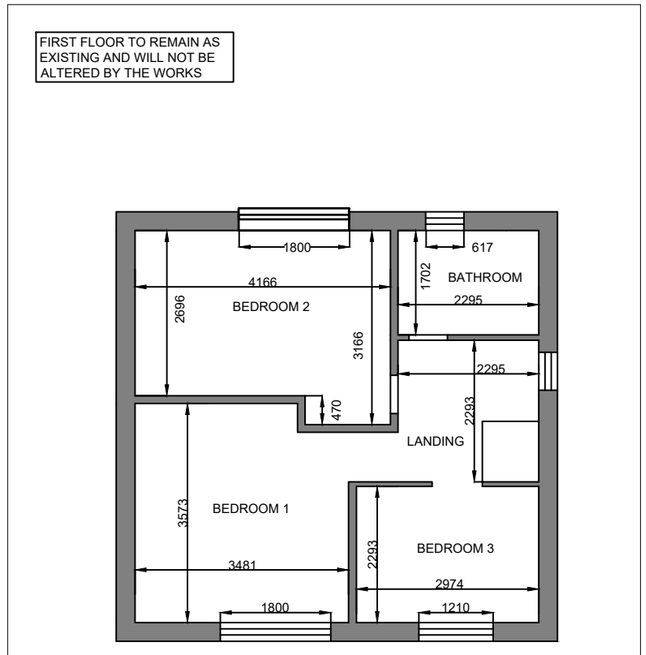

EXISTING FIRST FLOOR LAYOUT
scale 1:100

1:100 1m 2m 5m

ALL DIMENSIONS ARE IN MILLIMETRES UNLESS NOTED OTHERWISE. IF IN DOUBT ASK

THIS DRAWING IS CONFIDENTIAL AND IS THE PROPERTY OF SMT DESIGNS.

KEY
EXISTING WALL / STRUCTURE TO BE DEMOLISHED

Project
Proposed Extension

Address
129 Featherston Drive,
Burbage, Leicestershire,
LE10 2PW

Drawing Title
Existing Floor Plans

Scale
1:100 @ A3

Drawing No.
SMT.26.001

Revision
A

Date
JAN 2026

Signature
SMT