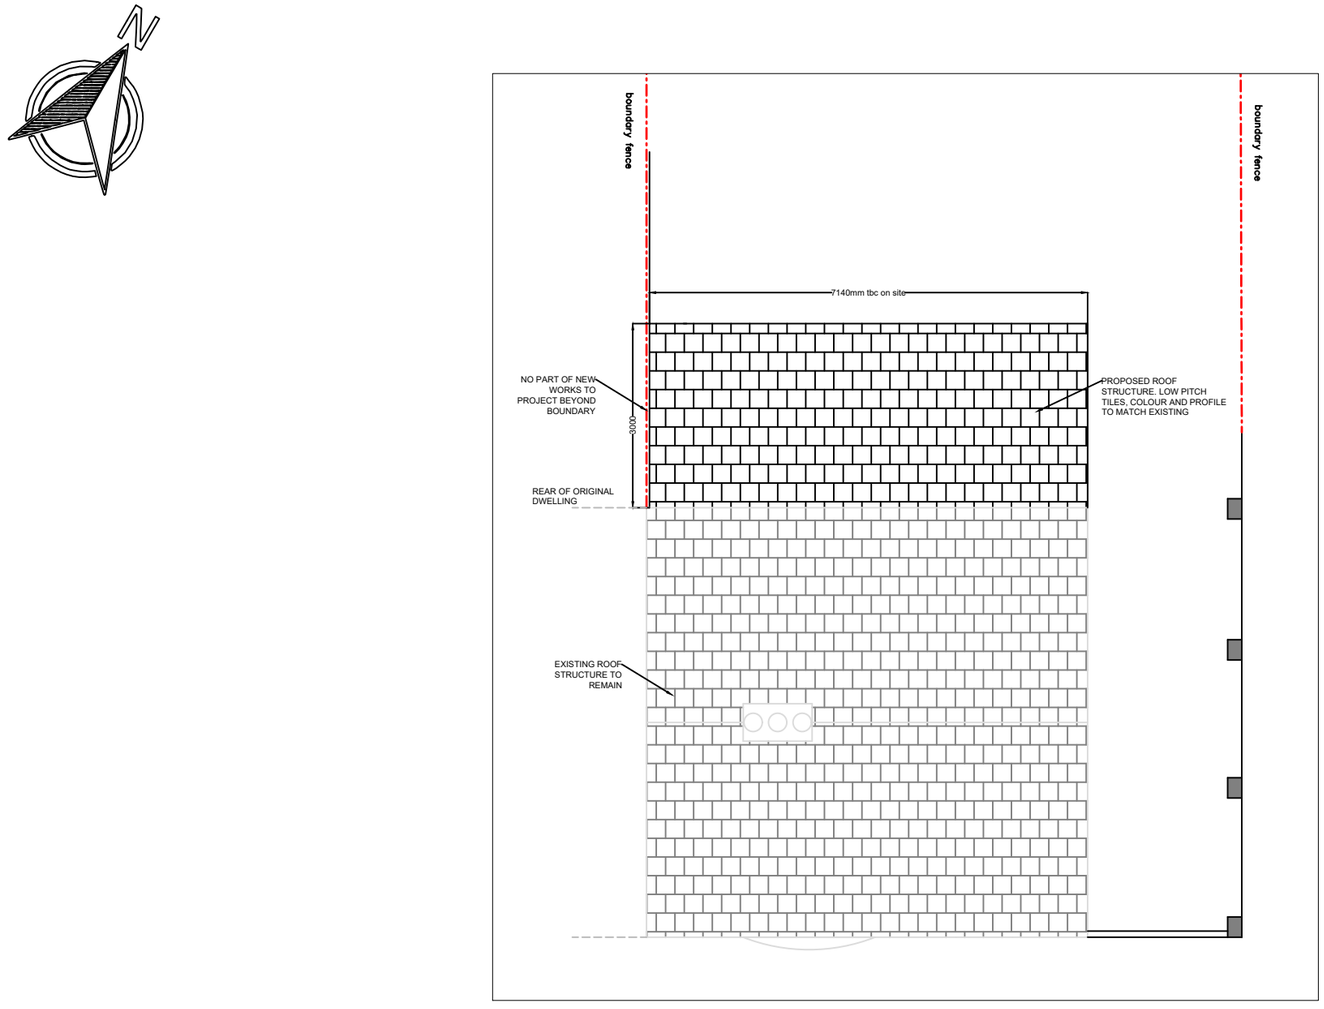


PROPOSED ROOF PLAN
scale 1:100

1m 2m 5m
1:100

ALL DIMENSIONS ARE IN MILLIMETRES UNLESS NOTED OTHERWISE. IF IN DOUBT ASK

THIS DRAWING IS CONFIDENTIAL AND IS THE PROPERTY OF SMT DESIGNS.

Project

Proposed Extension

Address

129 Featherston Drive,
Burbage, Leicestershire,
LE10 2PW

Drawing Title

Proposed Roof Plan

Scale

1:100 @ A3

Drawing No.

SMT.26.005

Revision

A

Date

JAN 2026

Signature

SMT