

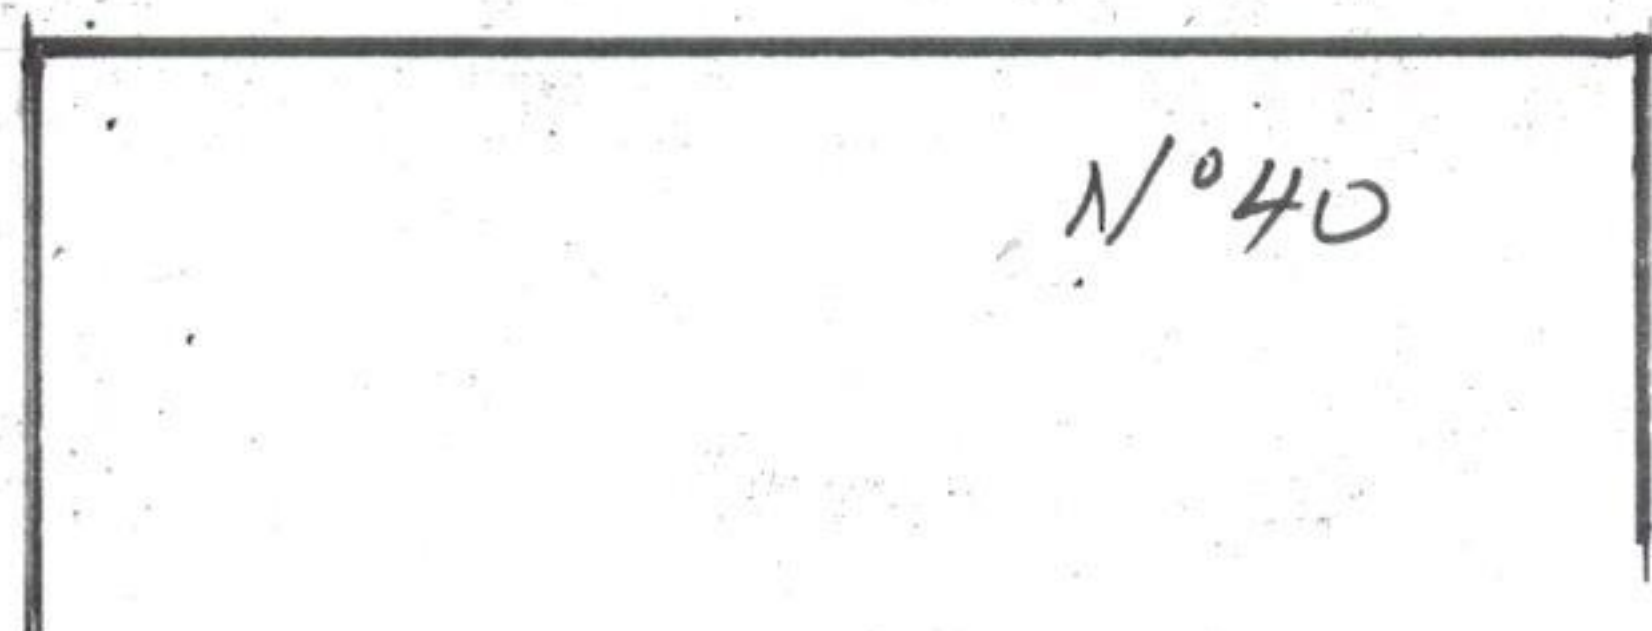


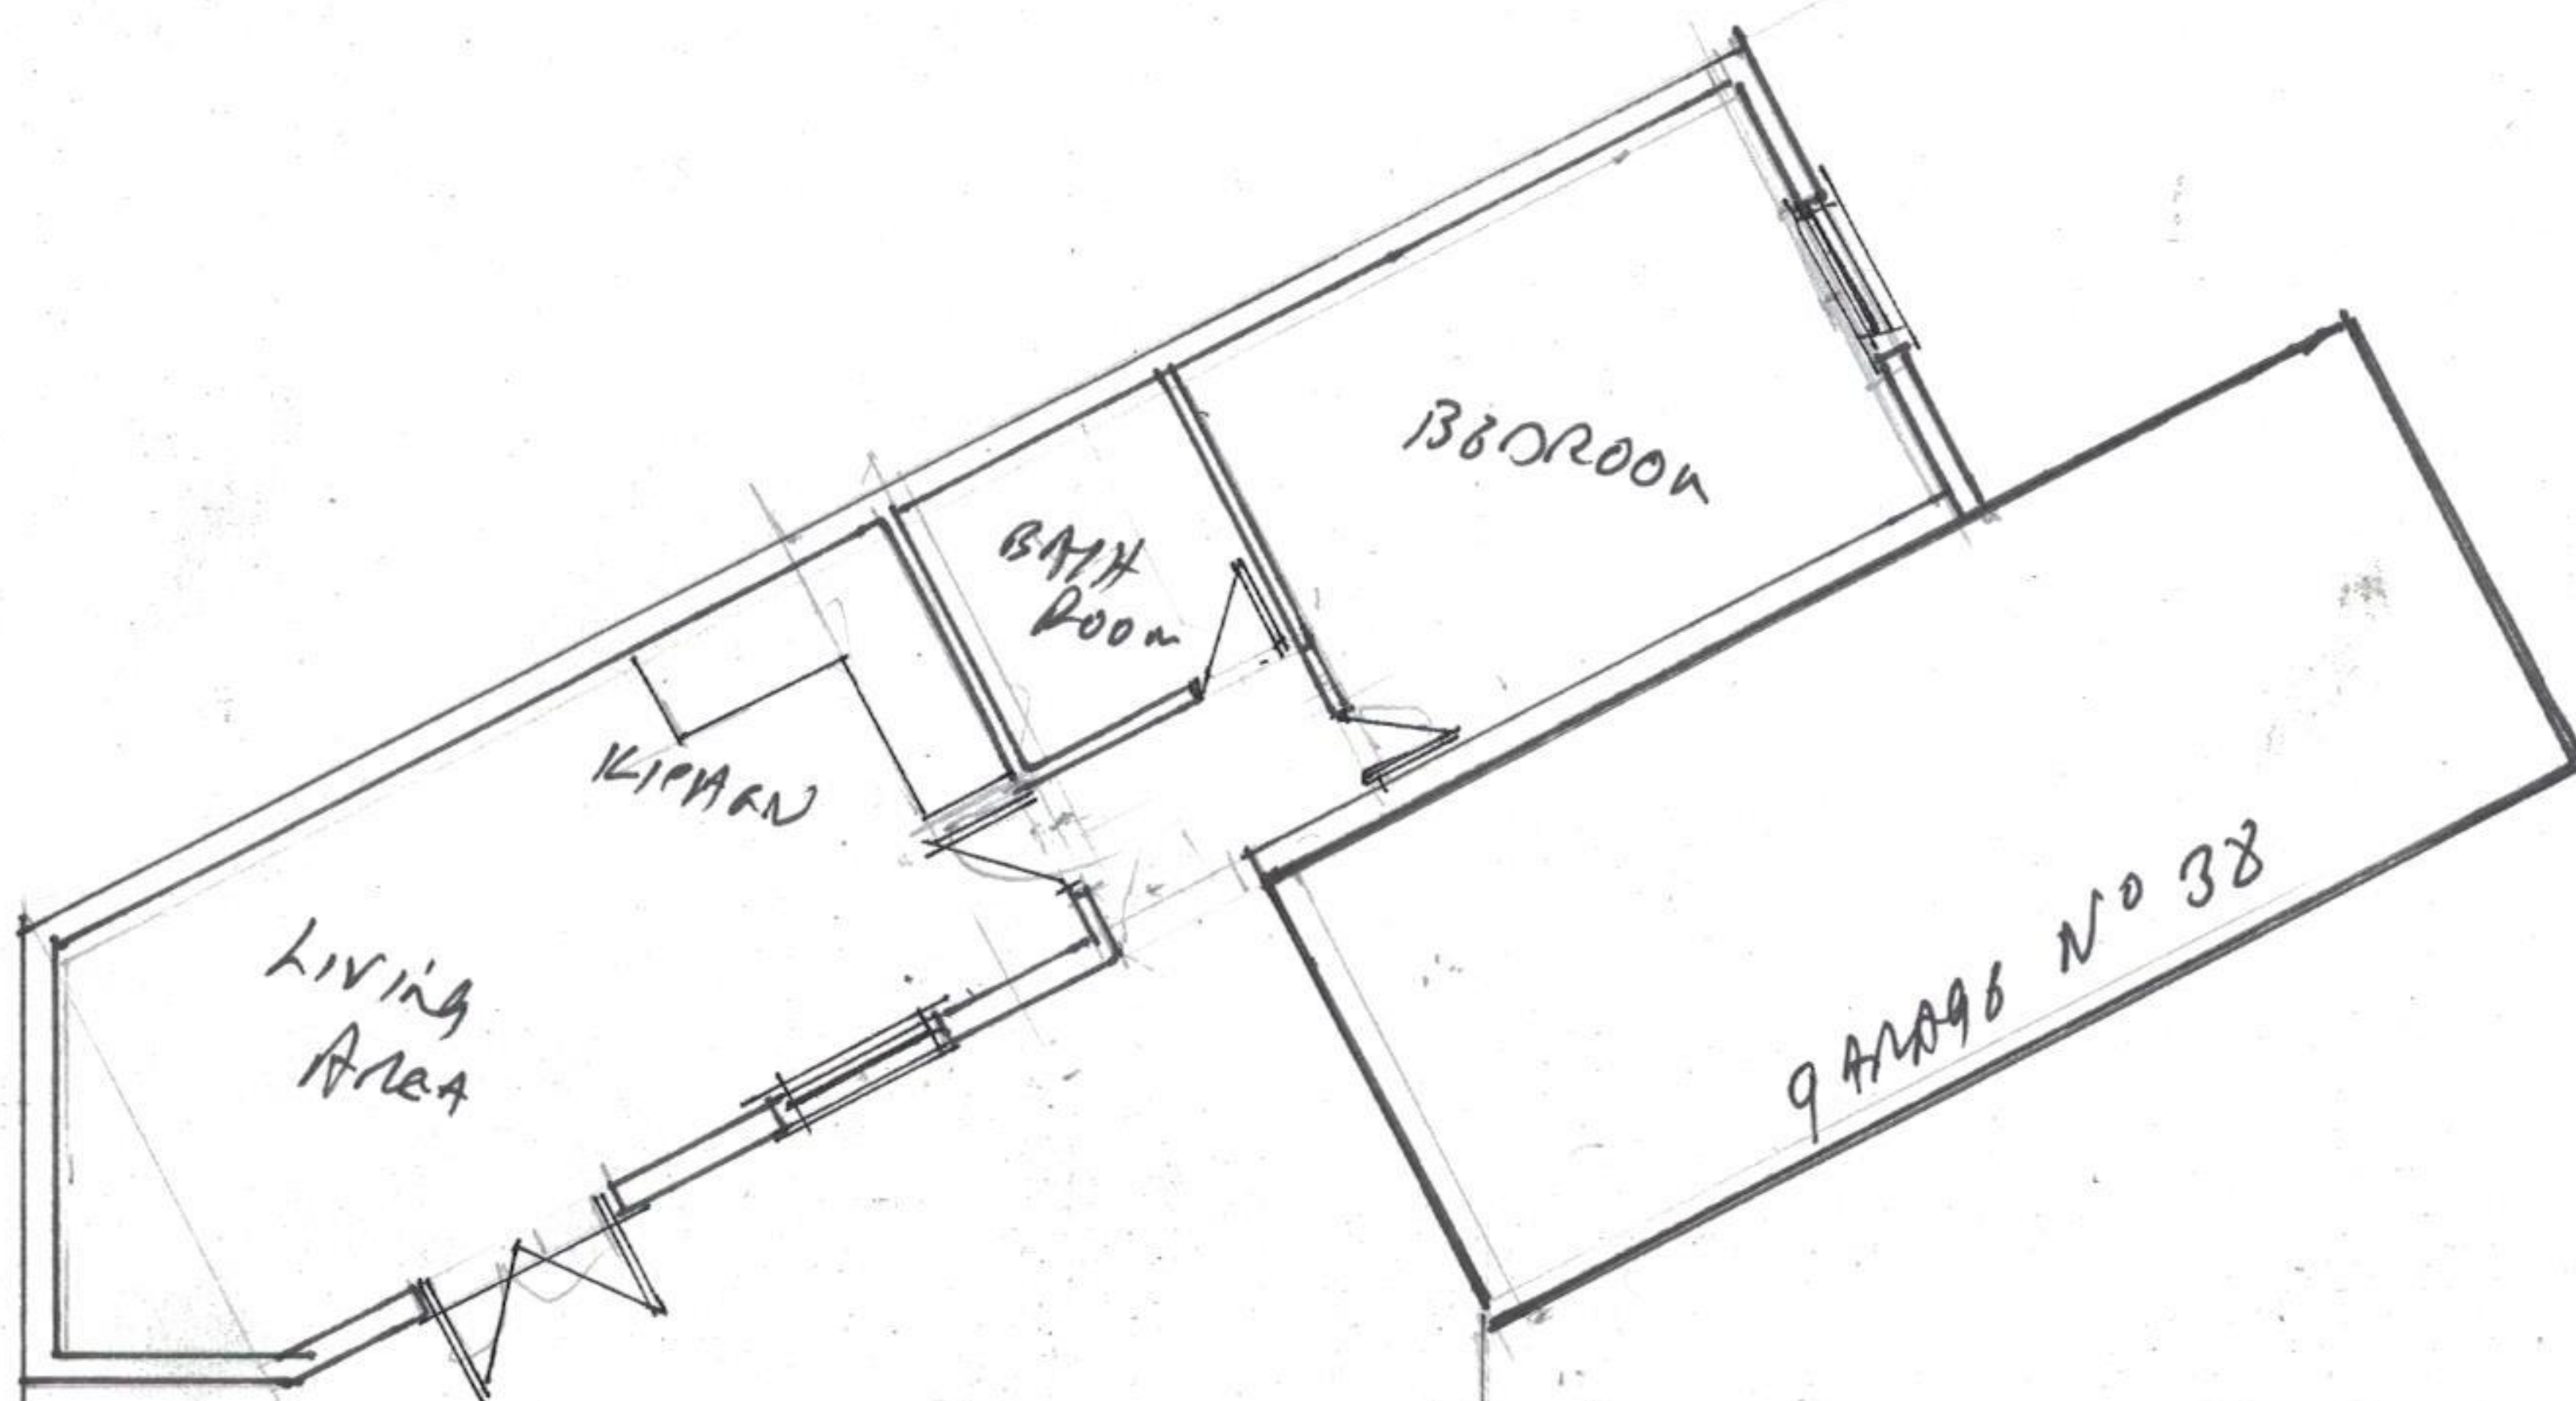

No 40

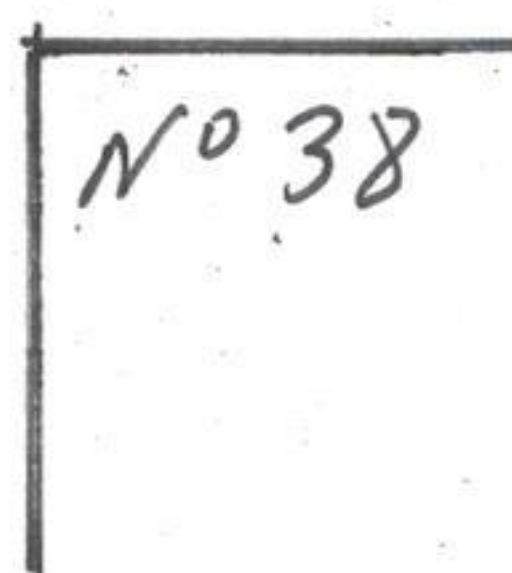

No 38

PROPOSED
GRANNY ANNEXE
40 CRANE HWY ROAD
CROBY

PROPOSED SITE
PLAN

SCALE 1:100