



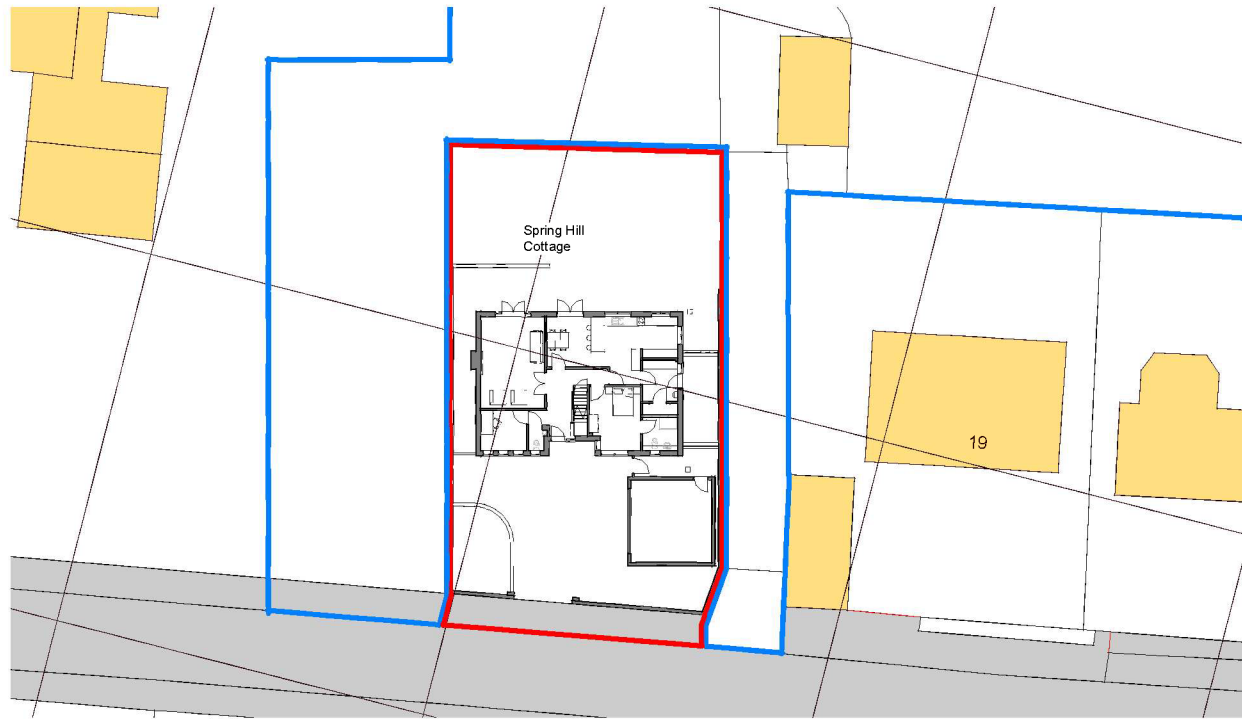

Please note; should any discrepancies be noted, JFA shall be notified prior to the element of work being undertaken, to ensure any matters arising can be resolved without abortive works occurring.



All dimensions offered are indicative only and subject to change and prior to ordering any materials site check dims should be taken.

Soft & Hard Landscaping along with all external levels and illustrative visuals are shown indicatively only

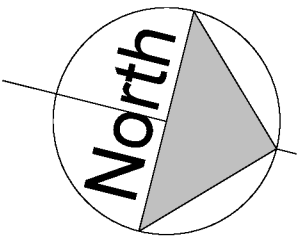

SCALE 1:500 @ A3

Proposed Block Plan
1 : 500

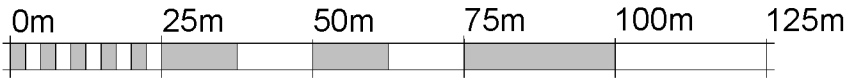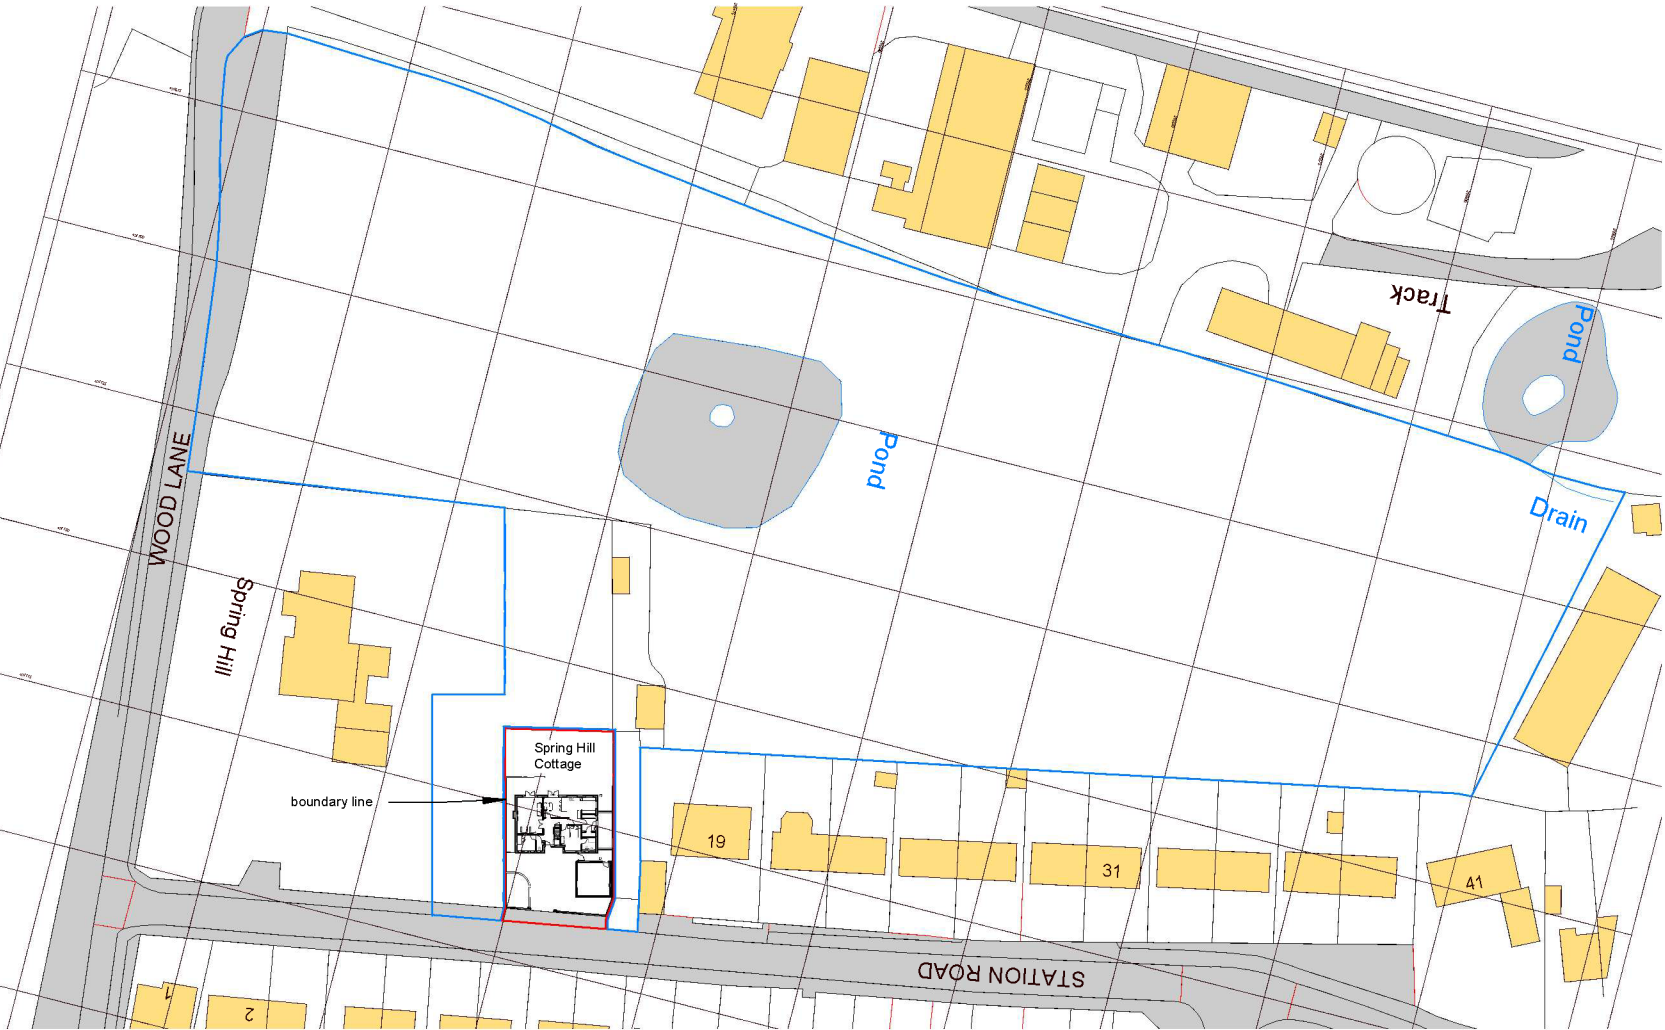

SCALE 1:1250 @ A3

Location Plan
1 : 1250

B	Boundaries updated following land transfer	24.02.26
A	Extra road name added / cover note amended	20.07.23

Rev	Description	Date
-----	-------------	------



James Fleming | Architectural

Project No.	Drawing No.
2023-33	120 Rev B

Drawing Name
Proposed Block & Location Plans

Project Details
Mrs Karen Stew-Goddard
Proposed Works, Springhill
Cottage,
Station Road,
Higham on the Hill, CV13 6AG

Scale @ A3

Author
JAF

James Fleming Architectural Ltd
50 Leicester Road, Hinckley, Leicestershire, LE10 1LT
Tel: [REDACTED]



This drawing and the building works depicted are the copyright of James Fleming Architectural Ltd and may not be reproduced or amended except by written permission. No liability will be accepted for amendments made by other persons. All dimensions to be checked on site and JFA notified of any discrepancies prior to commencement. Do not scale unless for Planning Purposes; however, JFA takes no responsibility for the accuracy of drawings not printed to scale or on the correct paper size.