



Existing Parking Plan
Scale 1/500

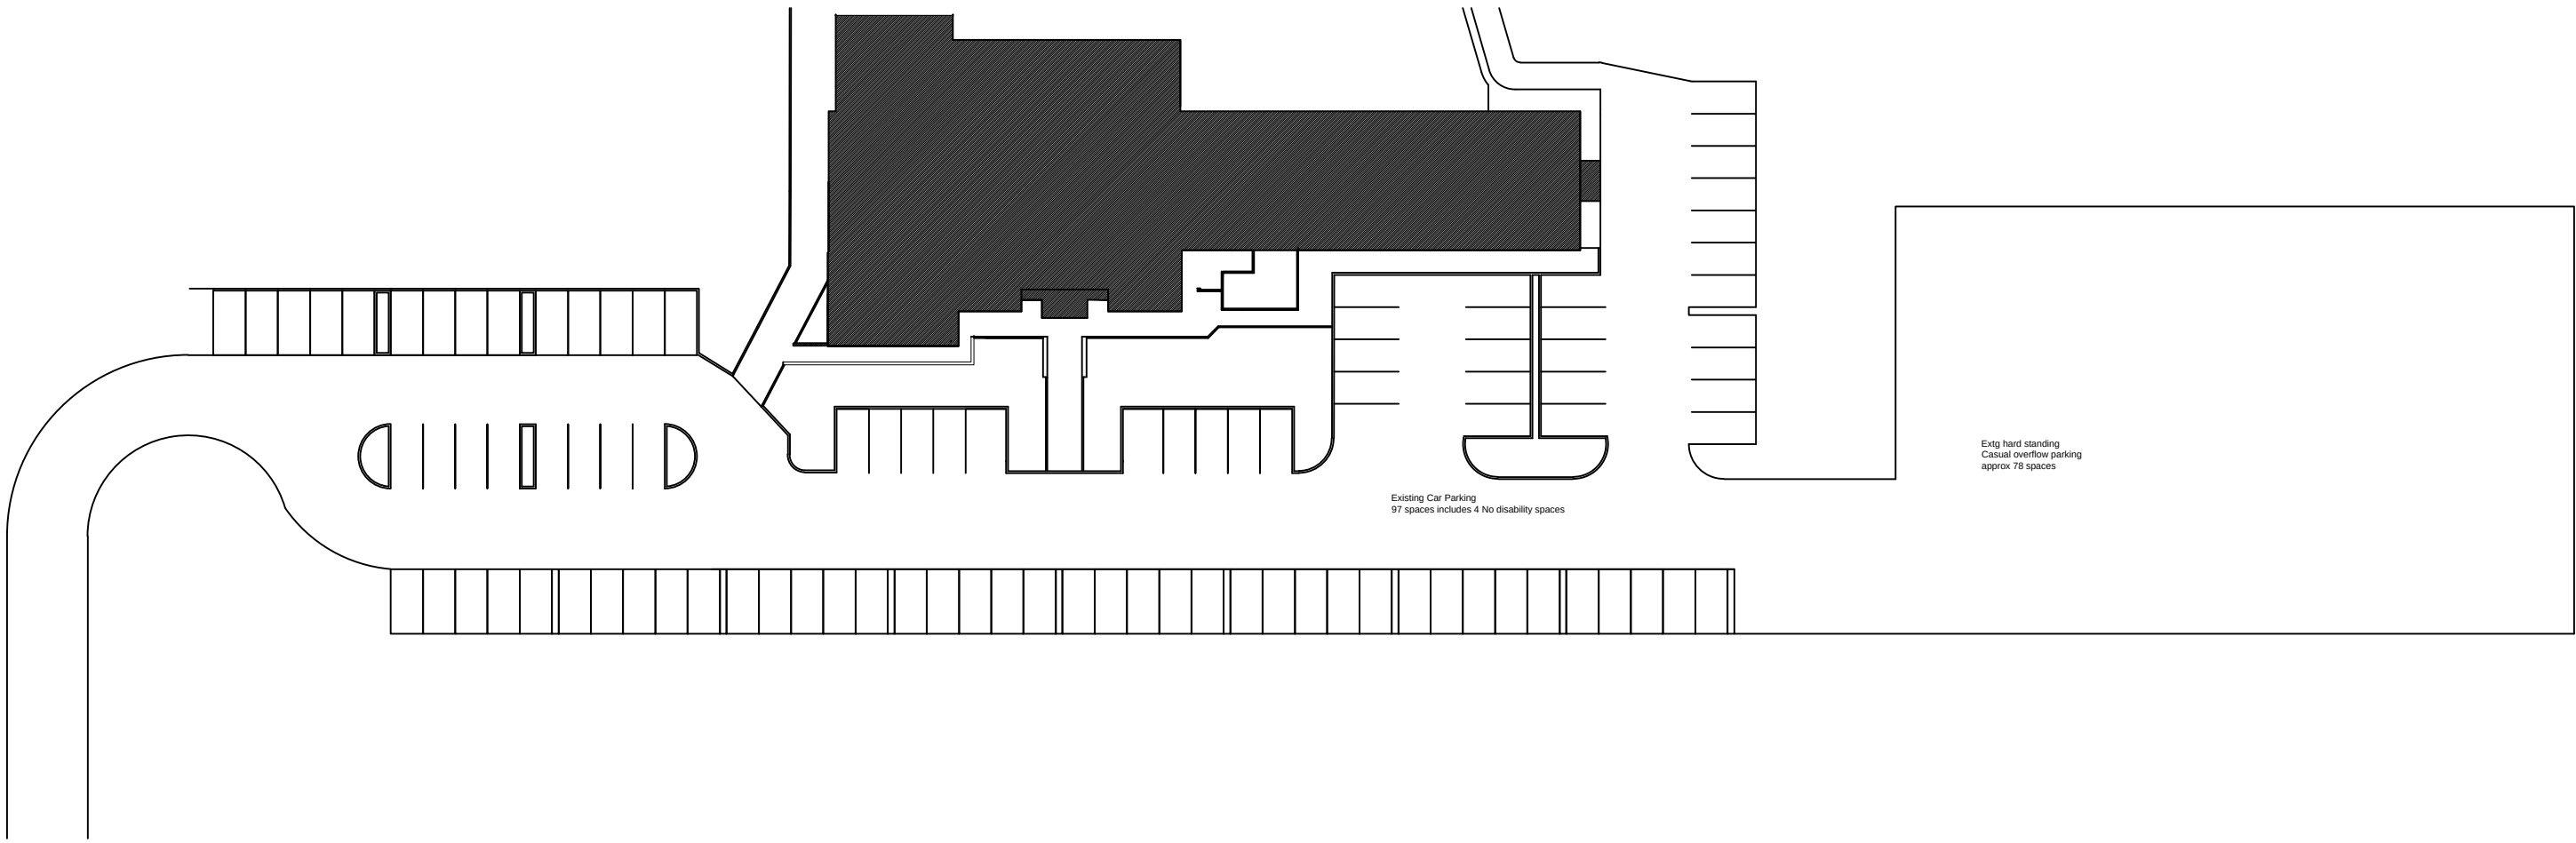

Proposed Parking Plan
Scale 1/500

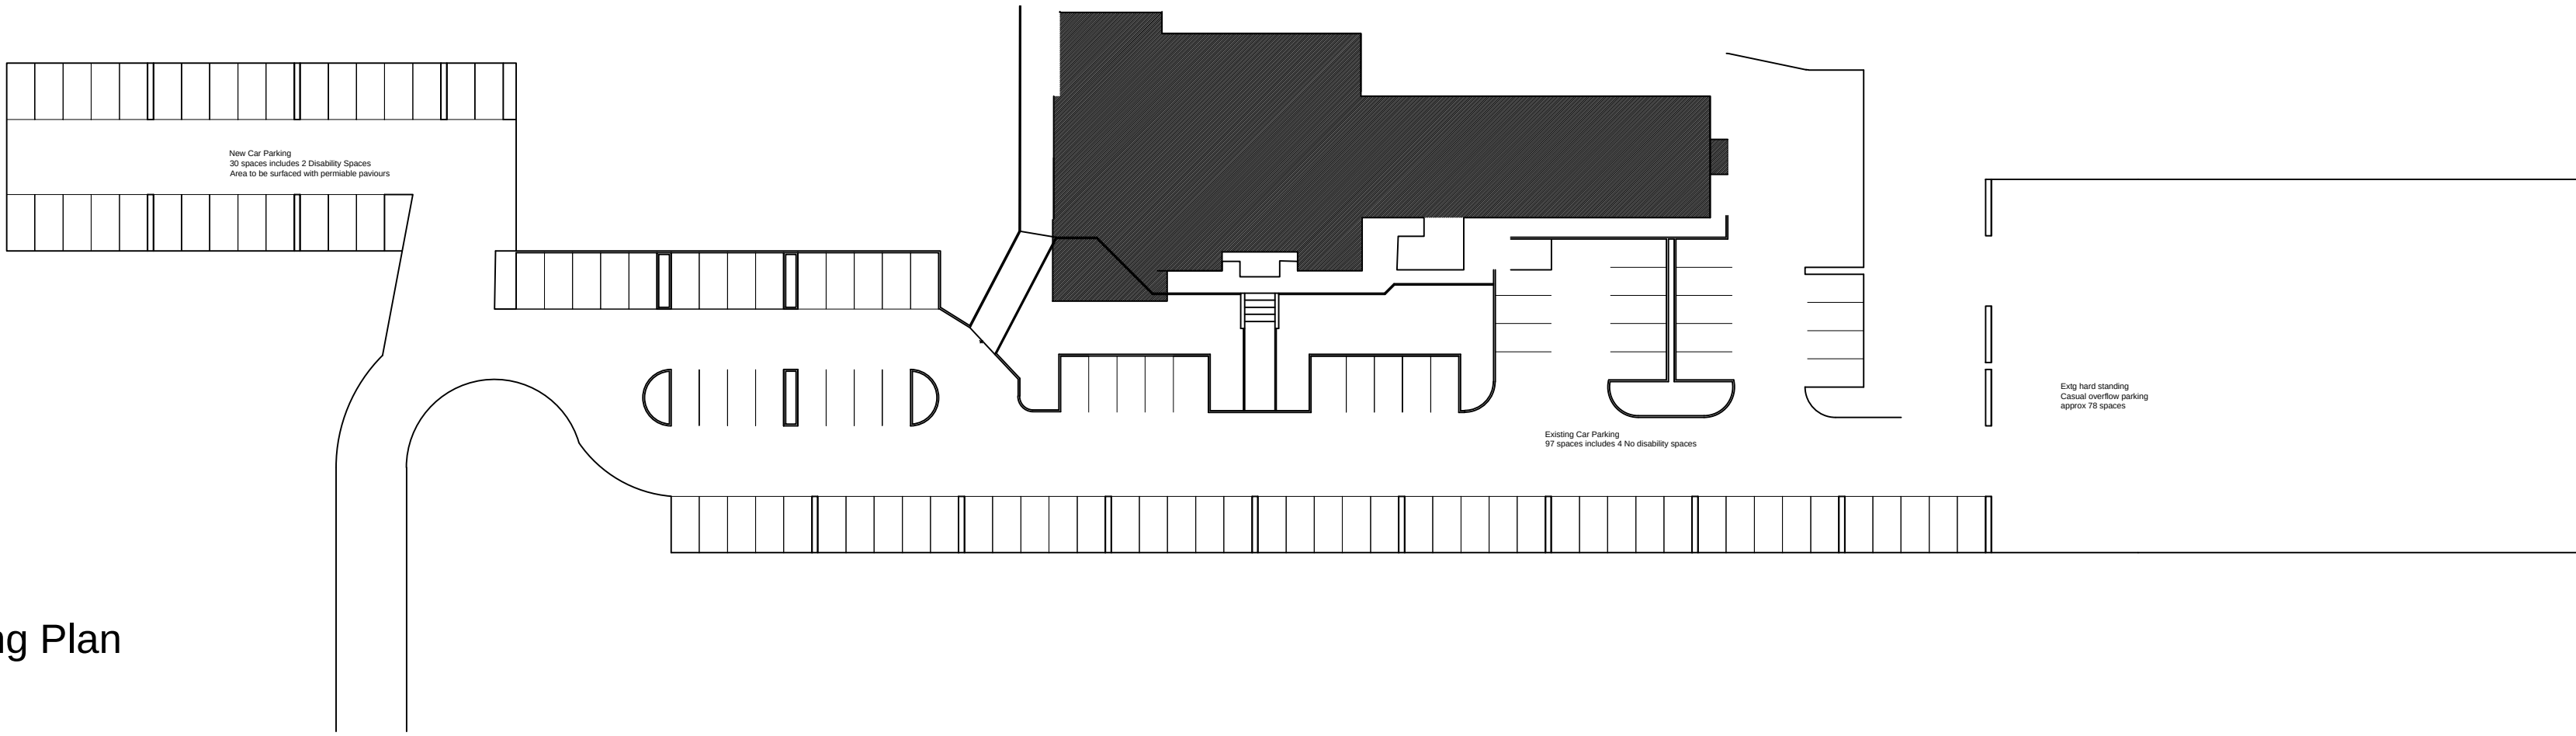

rev	description	date
-----	-------------	------

Adventure Golf Course
Forest Hill Golf Club
Markfield Lane
Botcheston
Leicester LE9 9FH

Extg & Proposed Parking Plans

drg. no.		rev.
F118(90)03		-
scale	date	© ref
1/500 @ A1	Feb '26	mac/tmc

MAC
design consultants

5 Geddington Close
Wigston
leicester LE18 3QU
mob: 07739663249
collins.knighton@btinternet.com