



Please Note:

- This drawing may be printed and scaled FOR PLANNING PURPOSES.
- All dimensions to be CHECKED ON SITE and any DISCREPANCY reported to Barnhaus.
- The site boundary shown is the best assumed from available data & does NOT represent legal ownership.
- All dimensions in mm unless otherwise stated.

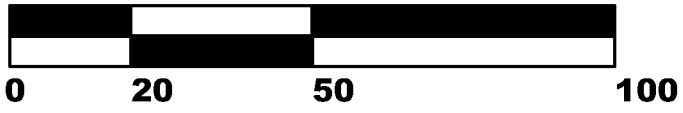

Scale Bar 1:1250

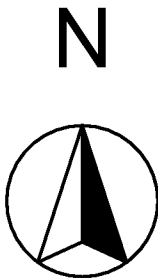

Location Plan, 1:1250@A3

Revisions.

BARNHAUS

DESIGN – PLANNING – DELIVERY

E: [Redacted]
E: [Redacted]
T: [Redacted]
W: www.barnhaus.co.uk

Project:
Erection of Agricultural Building

Kirkby Old Parks Farm
Kirkby Lane
Newbold Verdon
LE9 9LN

Client:
Jamie Anderson

Drawing Title:
Location Plan

Drawing by: IG/WJ/SK	Checked by: IG/WJ/SK
Date: 26-02-2026	Scale: As Shown @ A2
Drawing Number: 269-02	Revision: A/B/C/D/E F/G/H/I/J/K