


RESPONSIBILITY IS NOT ACCEPTED FOR ERRORS MADE BY OTHERS
IN SCALING FROM THIS DRAWING.
ALL CONSTRUCTION INFORMATION SHOULD BE TAKEN FROM FIGURED
DIMENSIONS ONLY.
ALL DRAWINGS TO BE READ IN CONJUNCTION WITH SPECIFICATIONS
WHEREVER POSSIBLE USE SITE DIMENSIONS PRIOR TO FABRICATION
REFER ANY DISCREPANCIES FOUND TO THE ARCHITECT
WHETHER SPECIFICALLY STATED OR NOT ALL WORKS ARE TO COMPLY
WITH:
i) THE BUILDING REGULATIONS
ii) THE REQUIREMENTS OF THE N-BEC
iii) THE CLIENT'S BRIEF WHERE RELEVANT

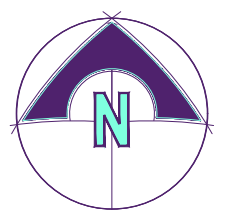


Ordnance Survey, (c) Crown Copyright 2025. All rights reserved. Licence number 100022432



CAMERON

St Theresa's House, High Street, Chasetown, WS7 3XG

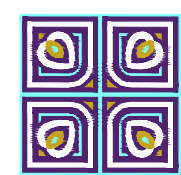


WHITE RIDGE

architecture • urban design • masterplanning

hilton hall hilton lane nr essington staffordshire WV12BQ
t:01902 728866 e:info@whiteridge.co.uk w:whiteridge.co.uk

Project:
**Proposed Residential Development
off Kennel Lane, Witherley, Atherstone**

Drawing Title:
Proposed Site Layout

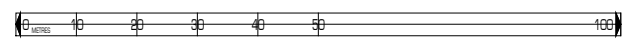Scale Bar:  MINOR INACCURACIES MAY OCCUR DUE TO PRINTING PROCESSES	Scale: 1:1250 @ A2	Date: Feb 2026	
		Revision: -	Drawn: JMG

Proposed Residential Development off Kennel Lane, Witherley, Atherstone