


RESPONSIBILITY IS NOT ACCEPTED FOR ERRORS MADE BY OTHERS
IN RELATION TO THIS DRAWING
ALL CONSTRUCTION INFORMATION SHOULD BE TAKEN FROM RELEVANT
DRAWINGS ONLY
ALL CHANGES TO BE MADE IN CONSULTATION WITH SPECIFICATIONS
WHENEVER POSSIBLE USE SITE CHANGING PHOTO TO NAVIGATION
REFER ANY DISCREPANCIES FOUND TO THE ARCHITECT
WHENEVER SPECIFICALLY STATED OR NOT ALL WORKS ARE TO COMPLY
WITH
THE BUILDING REGULATIONS
THE REQUIREMENTS OF THE MHC
THE CLIENTS BRIEF WHERE RELEVANT

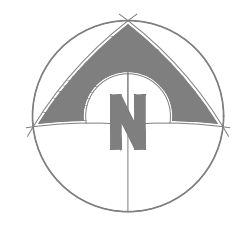

LEGEND

 BIN COLLECTION POINT

KENNEL LANE

MAIN STREET

P.O.S

P.O.S

BALANCING POND

Pond




**CAMERON**
St Theresa's House, High Street, Chasetown, WS7 3XG

**WHITE RIDGE**
architecture • urban design • masterplanning
hilton hall hilton lane nr essington staffordshire WV12 8Q
t: 01902 728866 e: info@whiteridge.co.uk w: whiteridge.co.uk

Project:
**Proposed Residential Development
off Kennel Lane, Witherley, Atherstone**

Drawing Title:
Refuse Strategy Plan

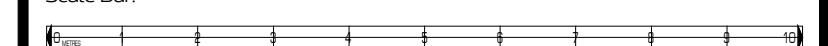Scale Bar:  MINOR INACCURACIES MAY OCCUR DUE TO PRINTING PROCESSES	Scale: 1:500@ A1	Date: Feb 2026
Drawing Number: 2393-10	Revision: -	Drawn: JMG

Proposed Residential Development off Kennel Lane, Witherley, Atherstone