


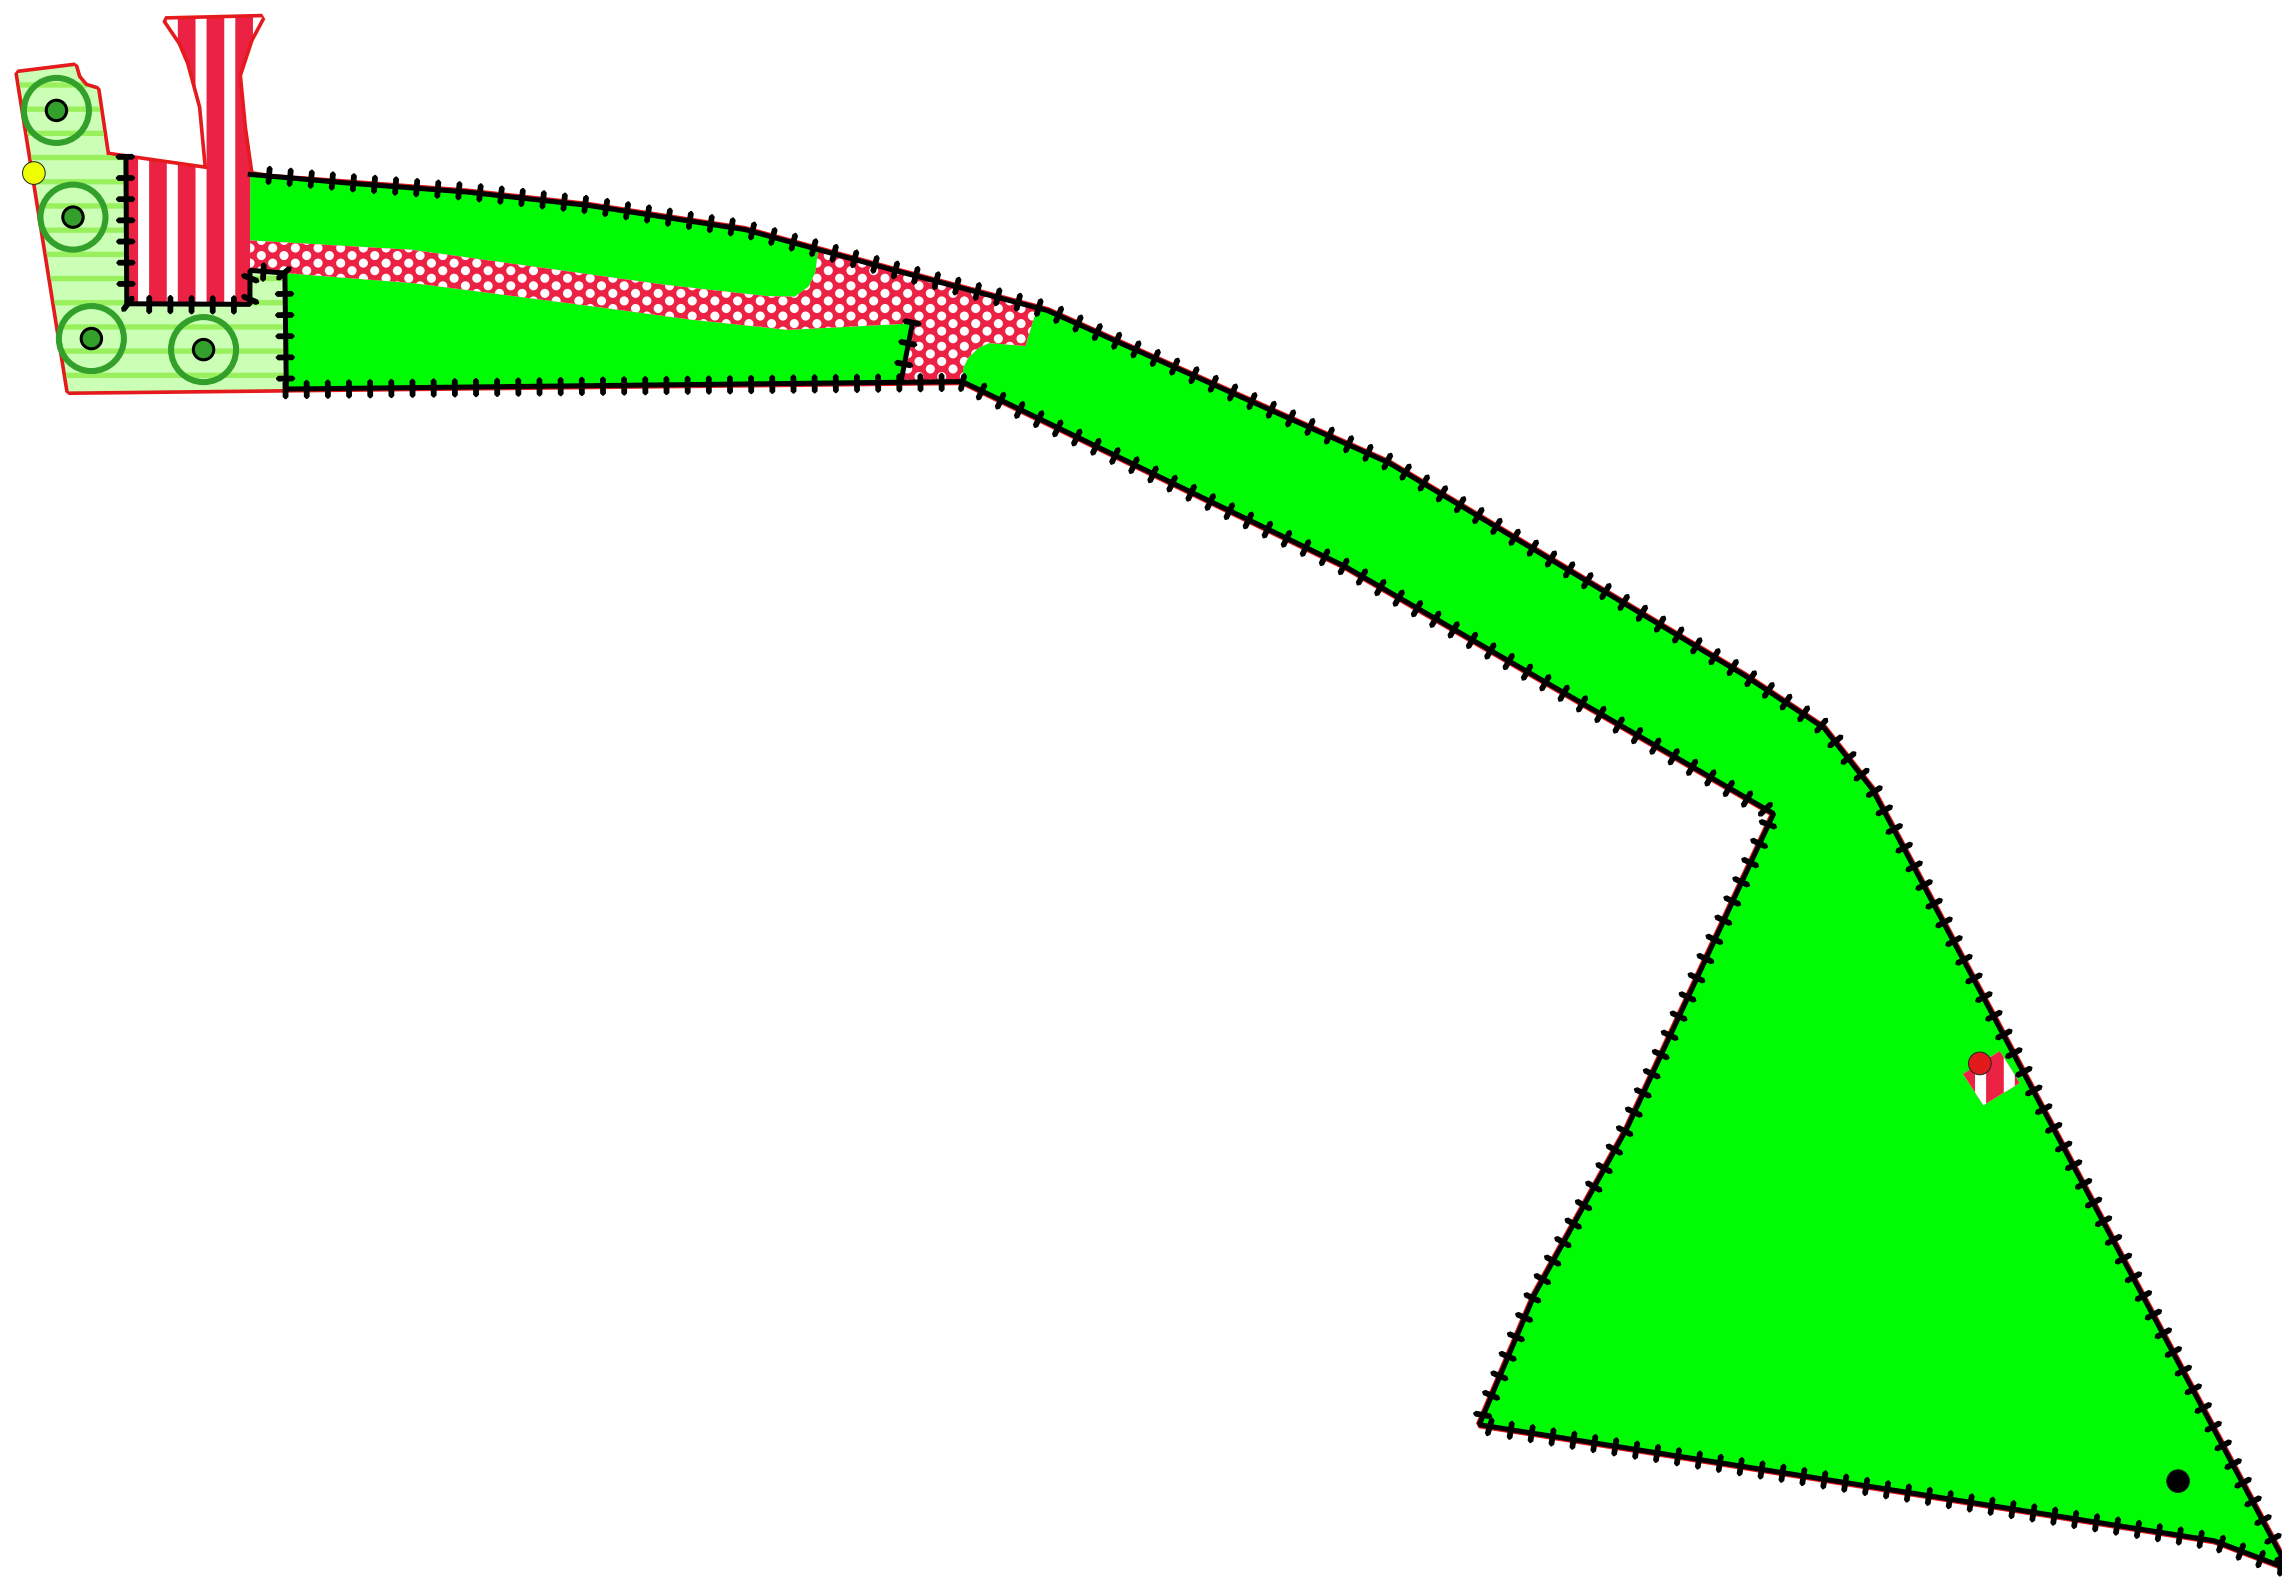



Elite Ecology

Passionate about Ecology



01782 308418



admin@eliteecology.co.uk
www.eliteecology.co.uk

Part of Harmil Environmental Ltd.
Company Reg Number: 11310919
Company VAT Number: 320559225



The New Barn, Suites 2/3, Shellow Lane,
Gawsworth, Cheshire, CW12 2FQ

Job title

Land South of Leicester Road, Earl Shilton

Client

Ms. M Spence

Map title

New Habitat Map

Date

13/02/2026

Legend

 g3c - Proposed Other Neutral Grassland

 g4 - Modified Grassland

 u1b - Developed Land, Sealed Surface

 u1c - Artificial Unvegetated; Unsealed Surface

 u1e - Built Linear Features

 32 - Proposed Trees

 Site Boundary

 Bat Box

 Bird Box

 Bee Box

Scale: 1250@A3

0

20

40 m



Based on Location and Block Plan by Architecture Vista Designs Limited
Drawing No. AVD-LRE-PL01