


Please Note:

- This drawing may be printed and scaled FOR PLANNING PURPOSES.
- All dimensions to be CHECKED ON SITE and any DISCREPANCY reported to Design Three Sixty.
- The site boundary shown is the best assumed from available data & does NOT represent legal ownership.
- All dimensions in mm unless otherwise stated.

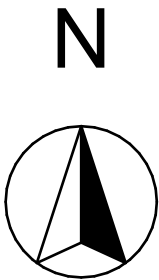

Revisions.

DESIGN THREE SIXTY

E: info@designthreesixty.co.uk
T: +44 (0) 7904 224864
W: www.designthreesixty.co.uk

Project:
New Build Bungalow


Land at rear of
130 Stamford Street,
Ratby,
LE6 0JU

Client:
Mr North

Drawing Title:

Location Plan

Drawing by: IG / KF	Checked by: IG / KF
Date: 03-01-2024	Scale: As Shown @A3
Drawing Number: 107-002	Revision: A / B / C / D / E F / G / H / I / J / K

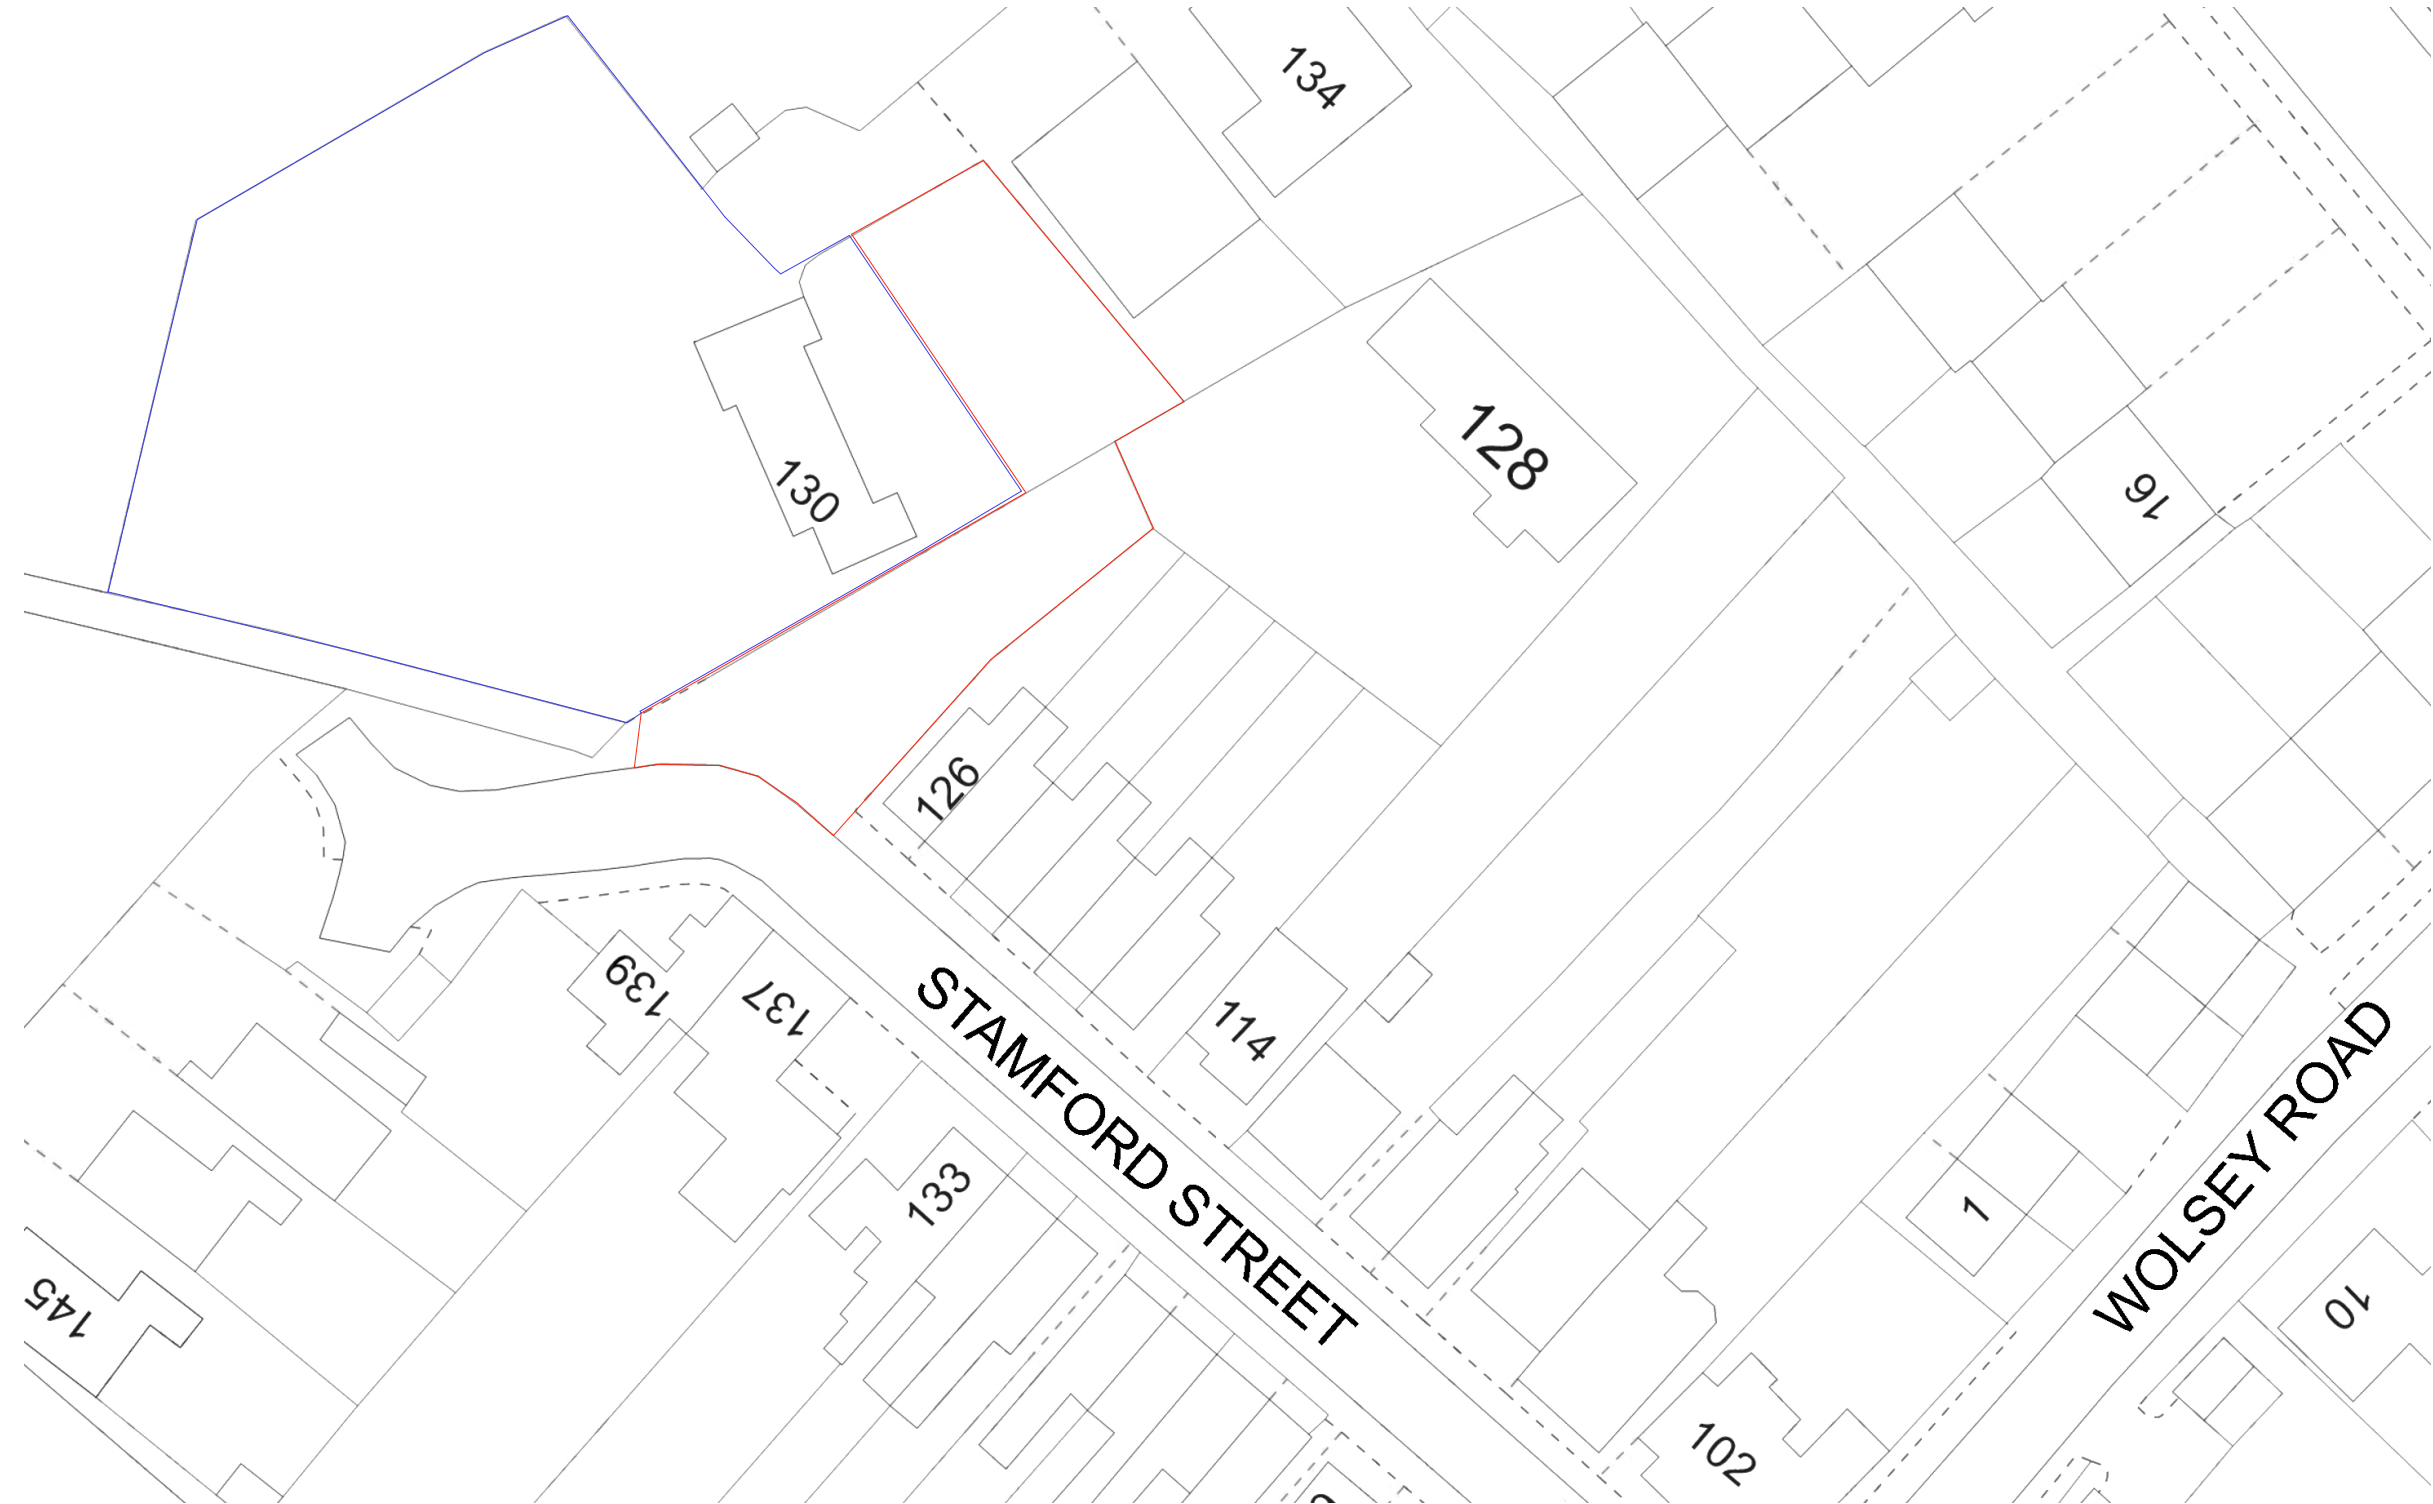

Location Plan
1:500

