


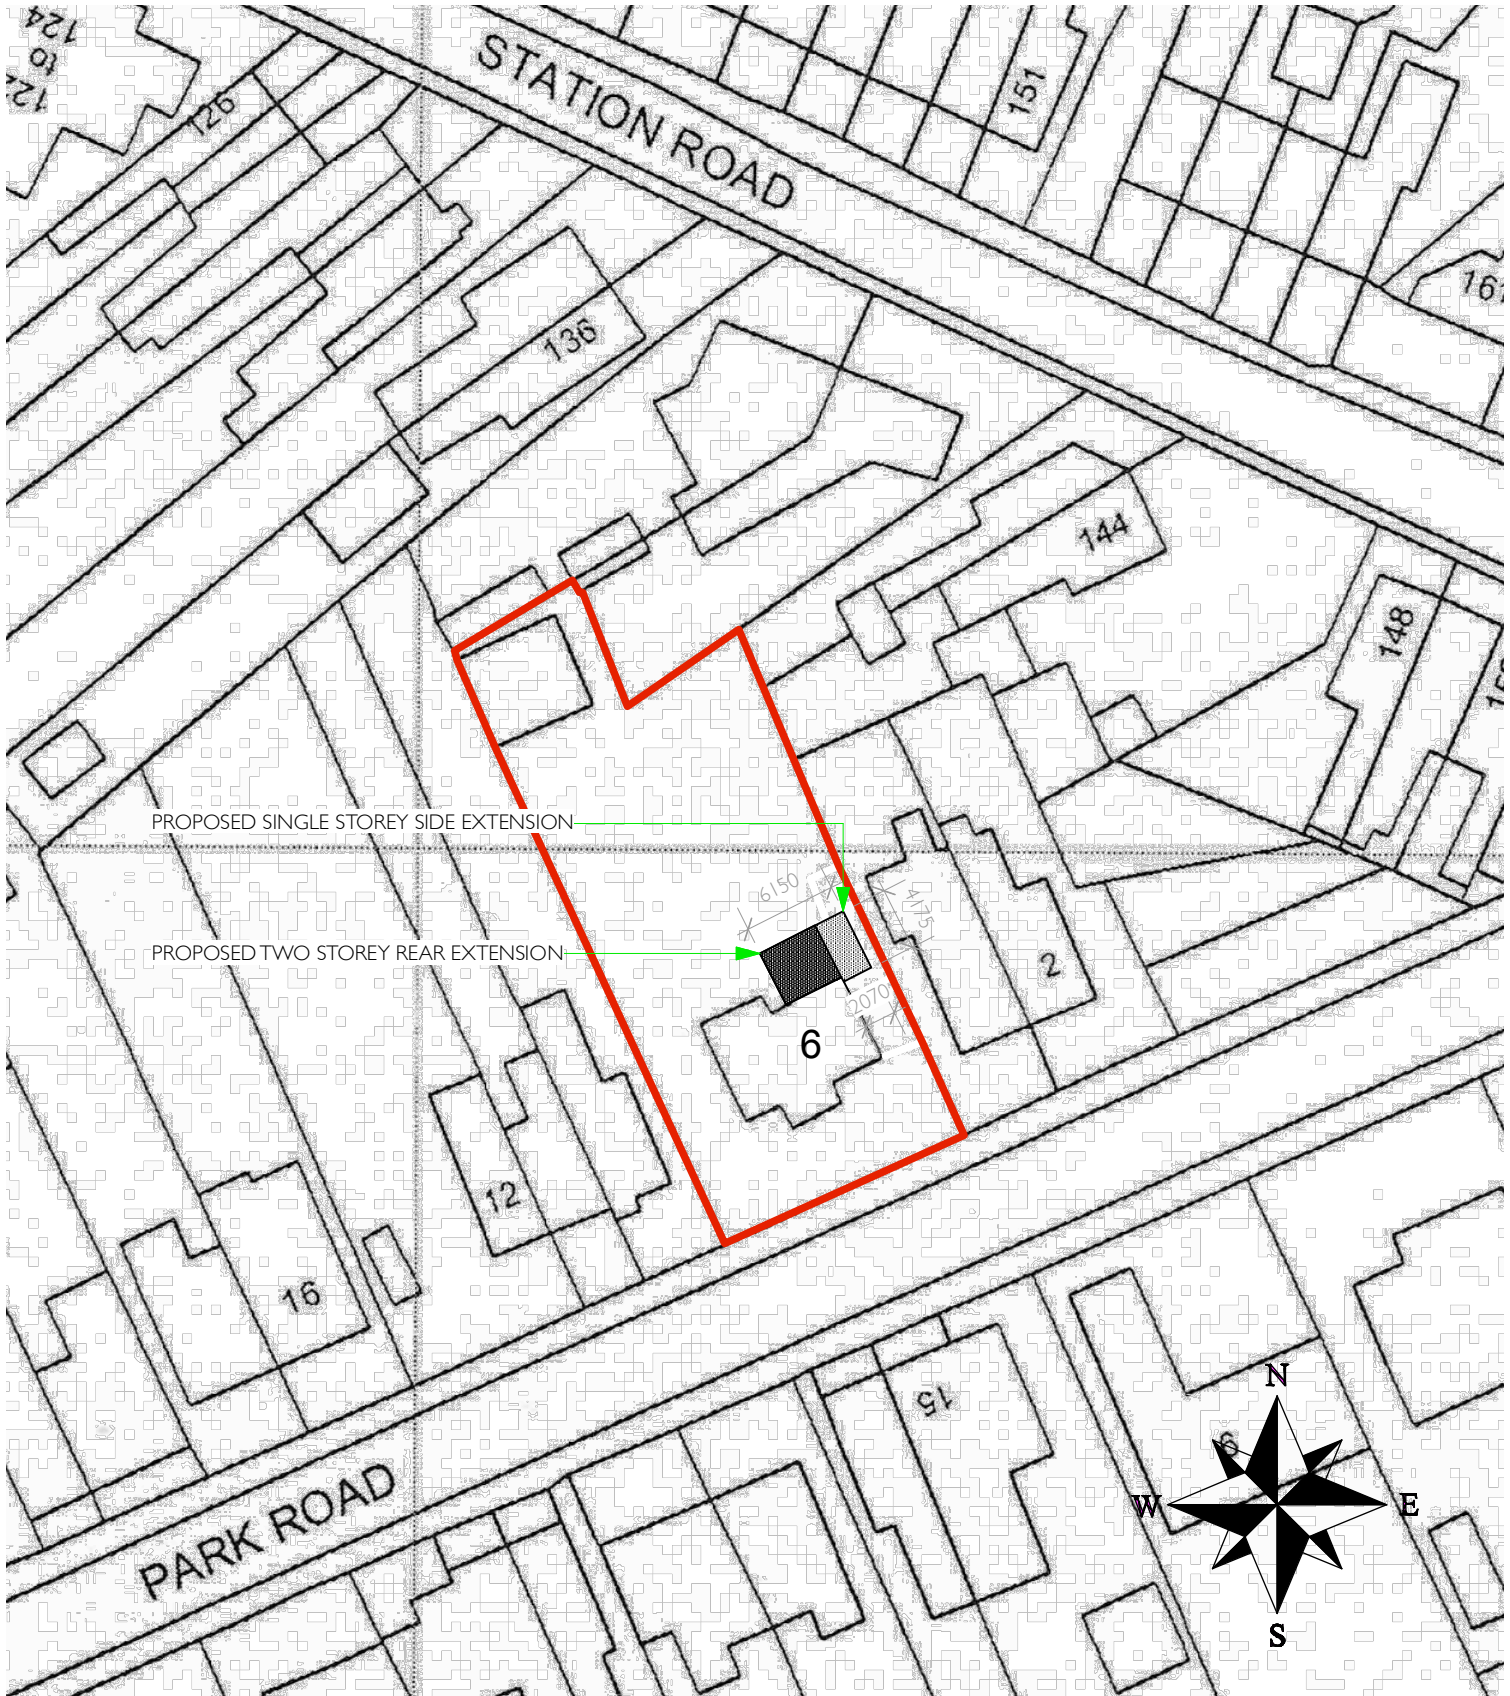

DRAWING TITLE	BLOCK PLAN			PETER THOMPSON ARCHITECTURAL SERVICES T 01455 284921 E MAIL@PETERTHOMPSONADT.CO.UK W PETERTHOMPSONADT.CO.UK A PROVIDENCE HOUSE 49 LEICESTER RD BROUGHTON ASTLEY LEICESTERSHIRE LE9 6QE					
PROJECT TITLE	PROPOSED TWO STOREY REAR EXTENSION WITH SINGLE STOREY SIDE EXTENSION 6 PARK ROAD, RATBY, LEICS. LE6 0JJ								
SCALE	1:500 @ A4	DATE	10.01.2024	0m10m20m30m40m					