
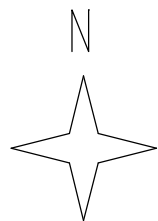


Stanfords VectorMap

Trinity Community Church, Wesley House, 61 Stockwell Head, Hinckley, LE10 1RD

REF:0709619

Plan No 1623/BP

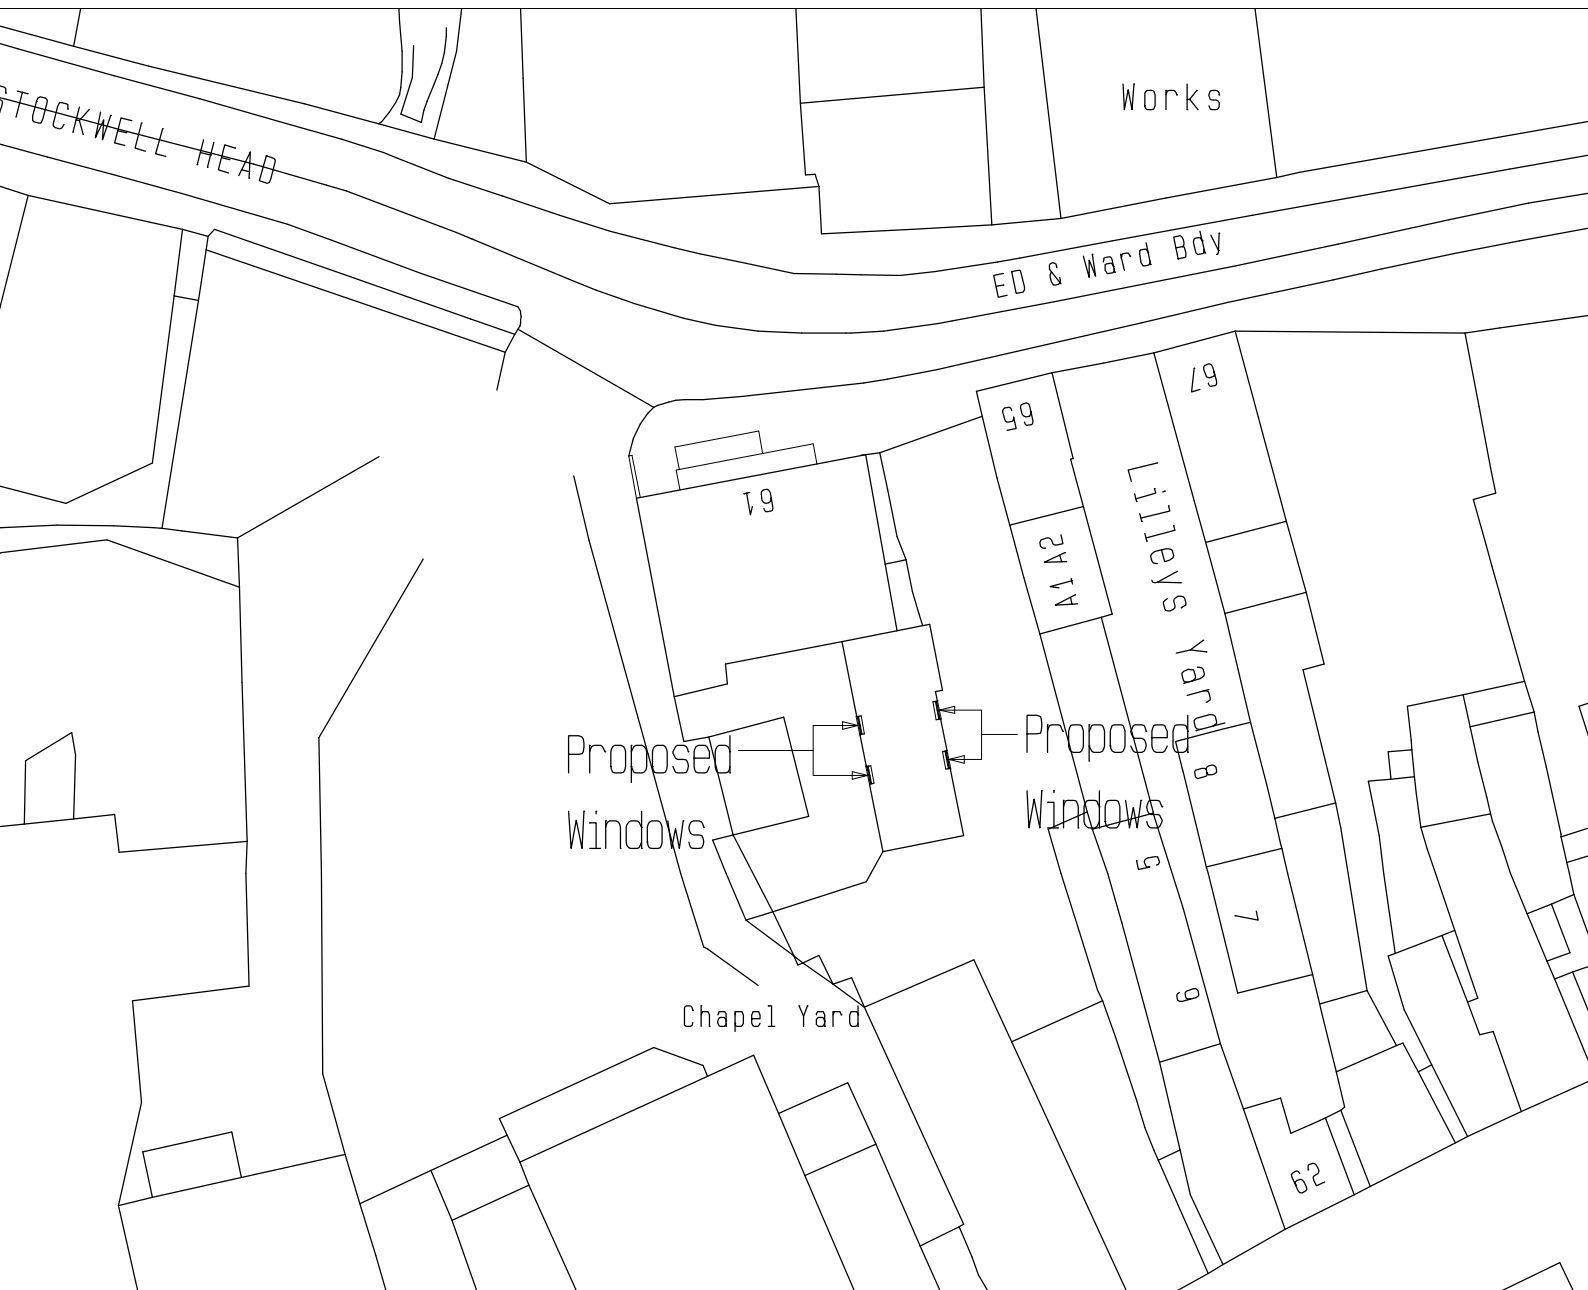

Scale, 1:500
Sheet, A4



© Crown Copyright and database rights 2023 OS 100035409
Reproduction in whole or in part is prohibited
without the prior permission of Ordnance Survey.