The Builder is to check and verify all building and site dimensions, levels and sewer invert levels prior to commencement of work. do not scale off this drawing, work to figured dimensions only. This drawing must be read and checked with all structural and relevant specialist drawings. The builder is to comply in all aspects with the current Building Regulations and latest codes of practice.

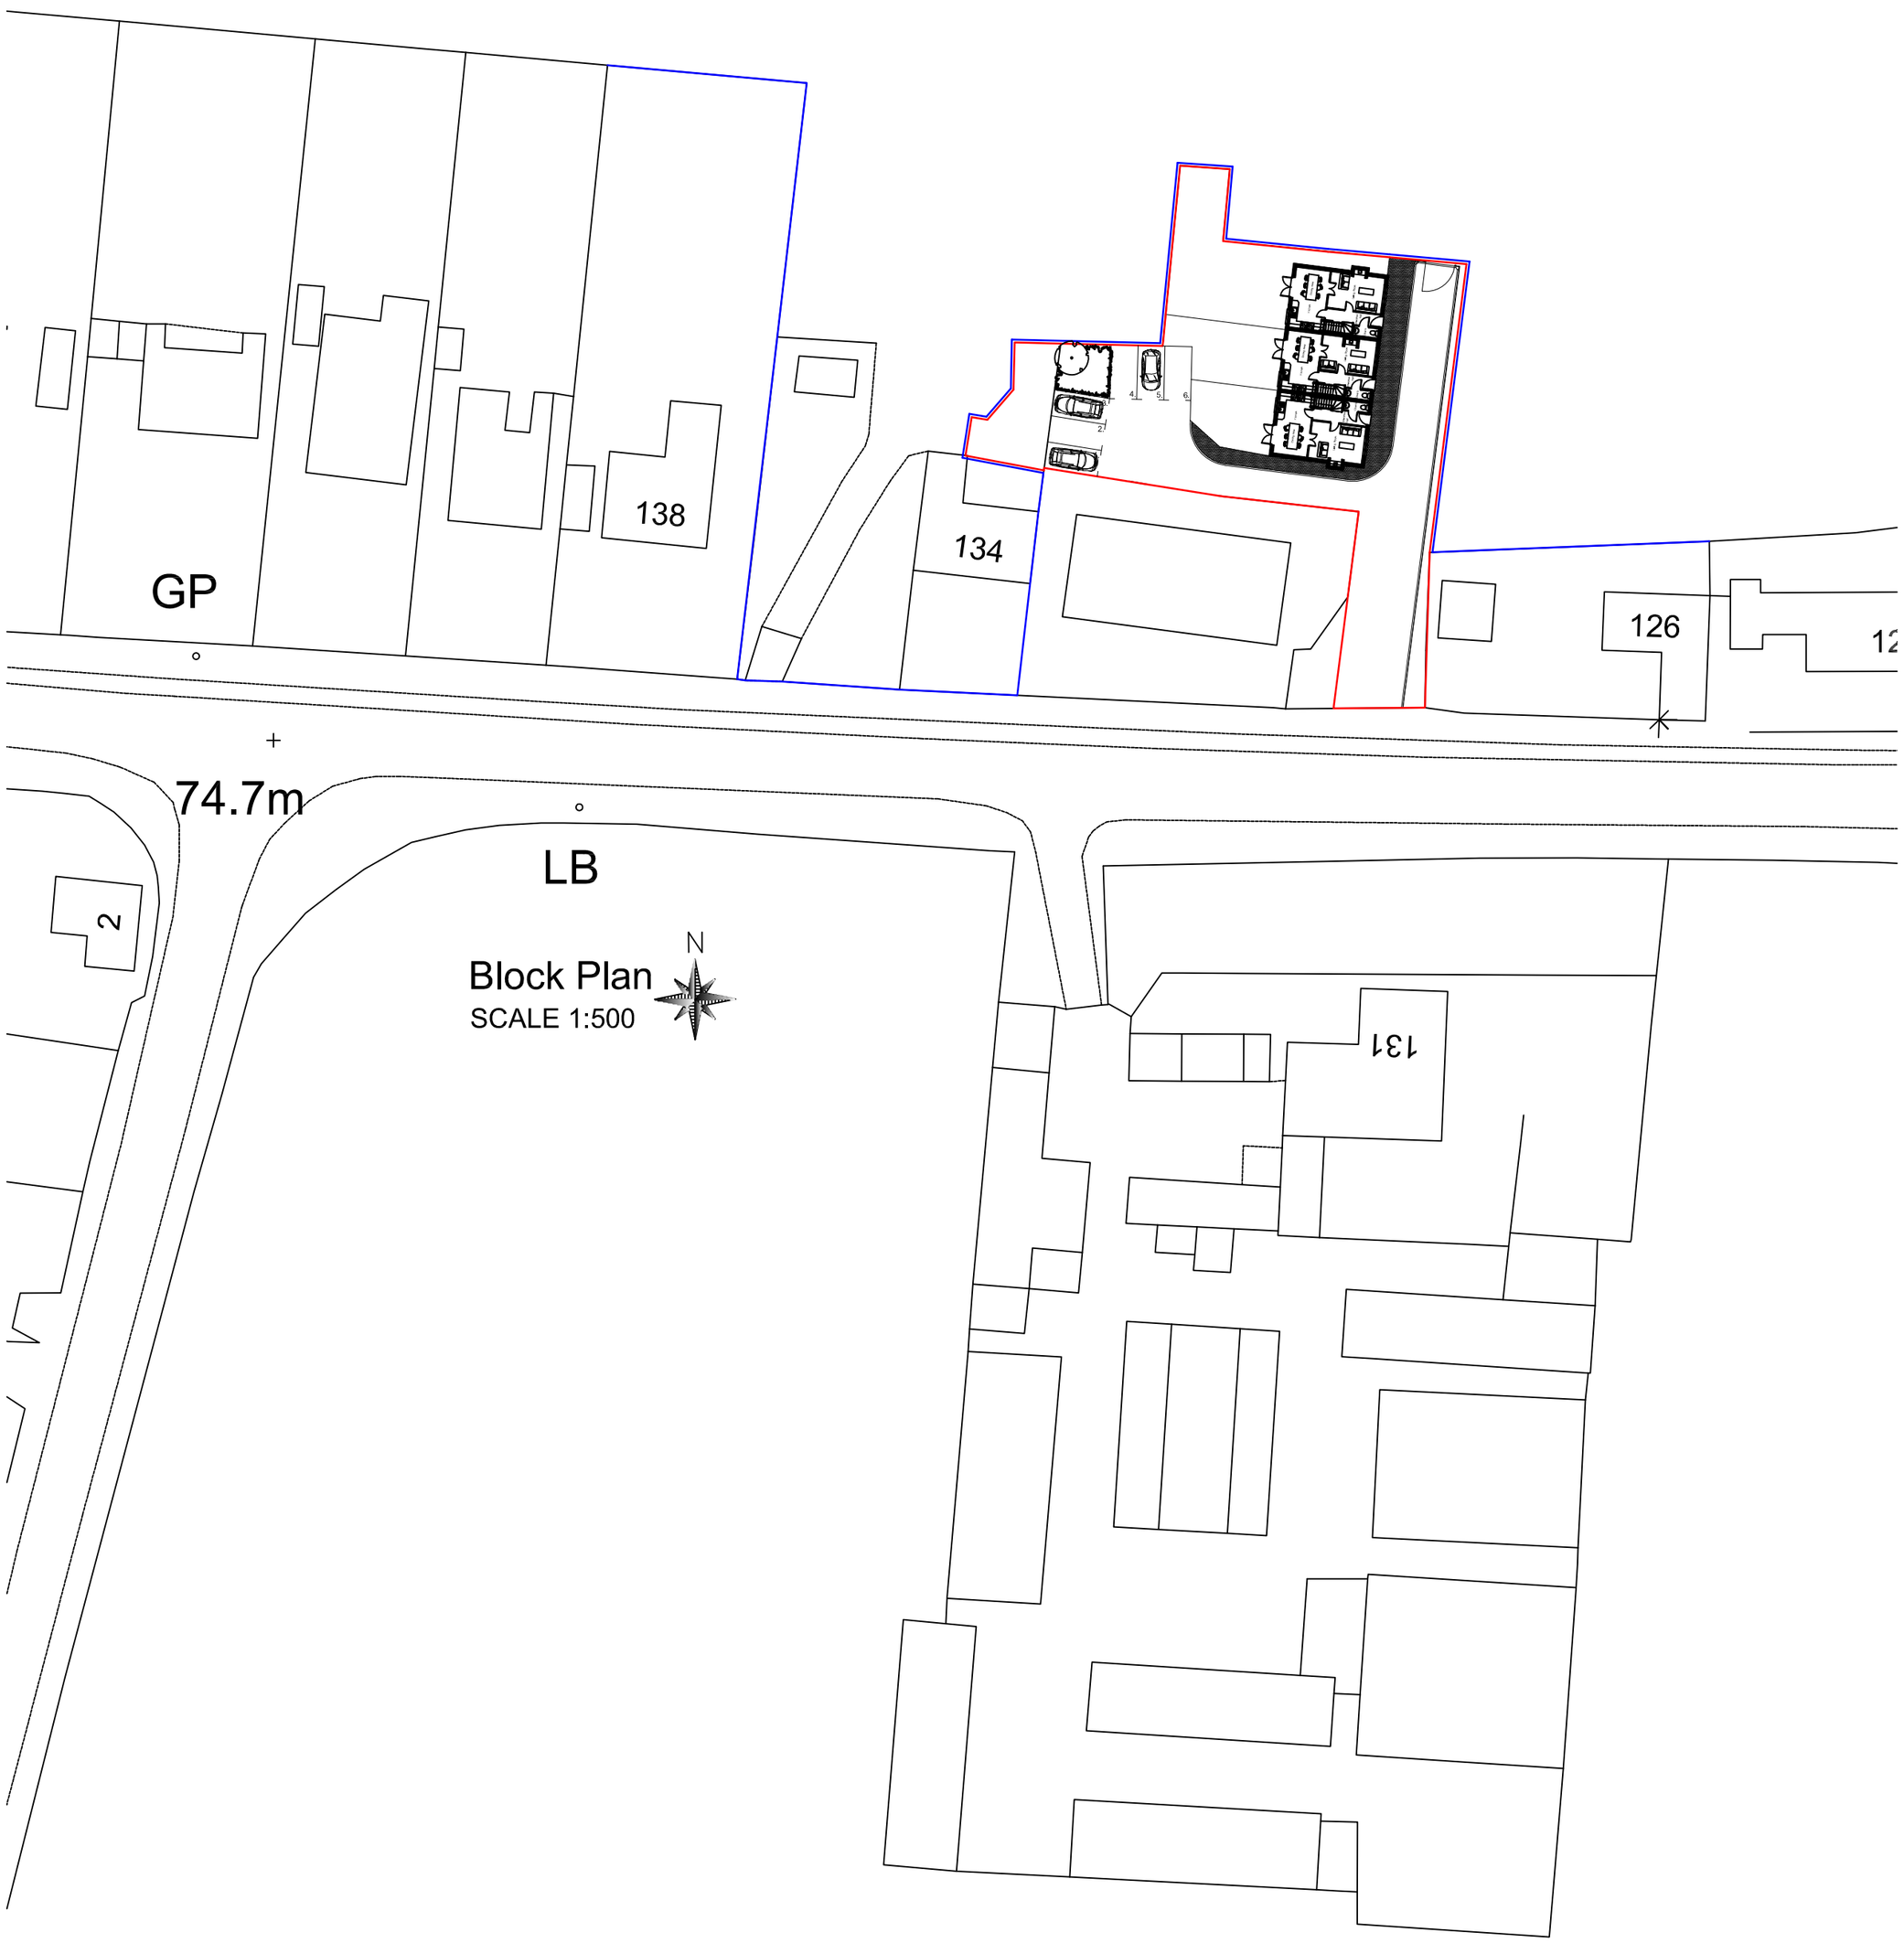

Block Plan
SCALE 1:500

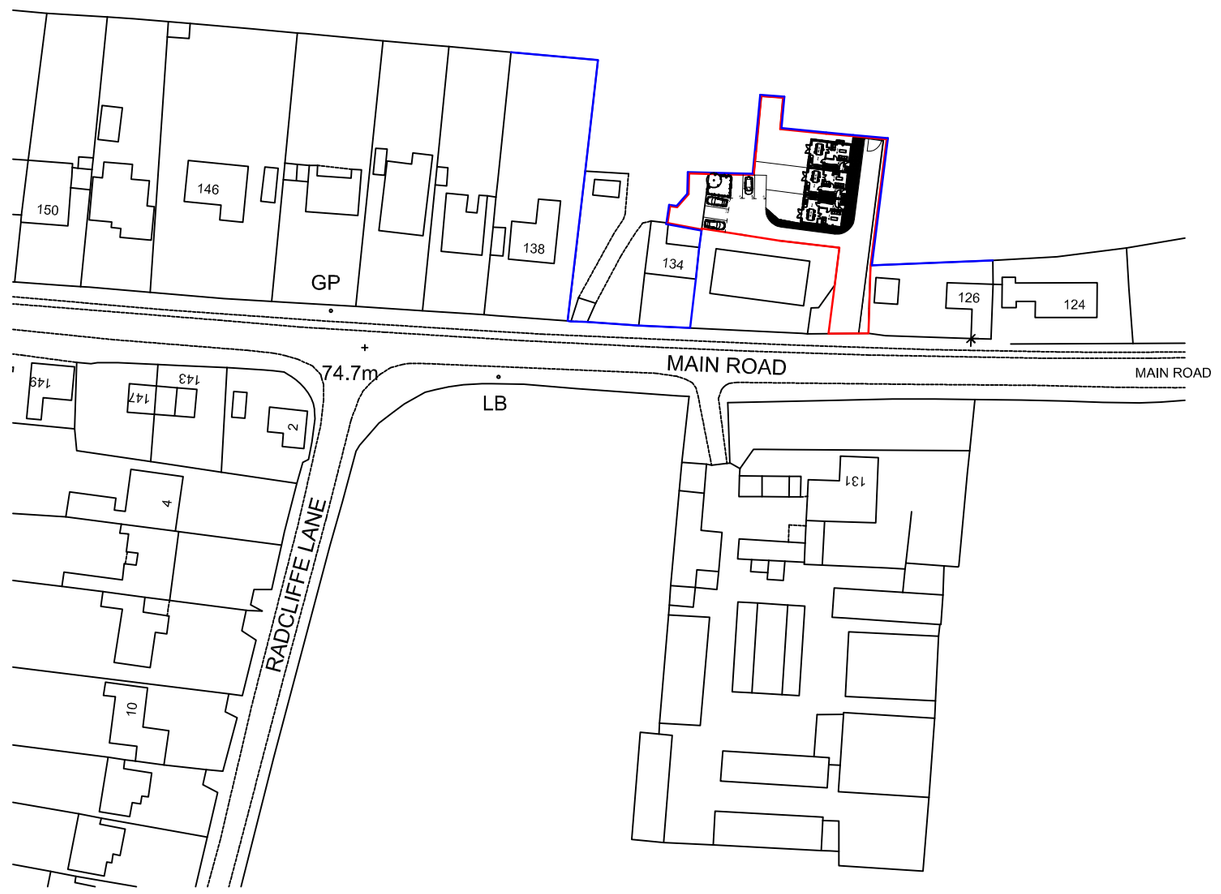

Location Plan
SCALE 1:1250

N

NOTE: IF DRAWING PRINTED @ A3: SCALE TO BE:

PROJECT: The Limes, Sheepy Magna
DRAWING: Block Plan
DRWG No: 243 / 21 / 04
SCALE: 1:500 @A1
DATE: July 10
ALDER MILL
SHEEPY ROAD
ATHERSTONE
WARWICKSHIRE
CV9 3AH
TEL 01827-716666
FAX 01827-716111

NOTE: DO NOT SCALE OFF THIS DRAWING USE ONLY DIMENSIONS SHOWN. IF IN DOUBT ASK.

F
MH

Z:\243-21 The Limes, Sheepy Magna\Planning Cottages Rev G.dwg, Drg 04 Proposed Location Plan A2, 23/07/2013 13:07:31, Adobe PDF, A2, 1:1