Rev A June 08
Plans updated.

Rev B July 08
Porch added in front elevation
Utility room
window added

TITLE Property of Mr & Mrs L Ward
Proposed Elevations

DWG. NO. 004E

SITE ADDRESS
13 Hunt Lane, Witherley
Leicestershire

SCALE 1:100
DATE 28/6/09
DRAWN BY
Mr.D.A Northcote

Rev C 1st Oct 09
Plans updated
sections removed

Rev D 8th Oct 09
Plans updated
sections removed


Rev E 21st Oct 09
Window Overlooking
No15 removed
Windows on No11 side
obscure glaze




Proposed Front Elevation



Proposed Rear Elevation

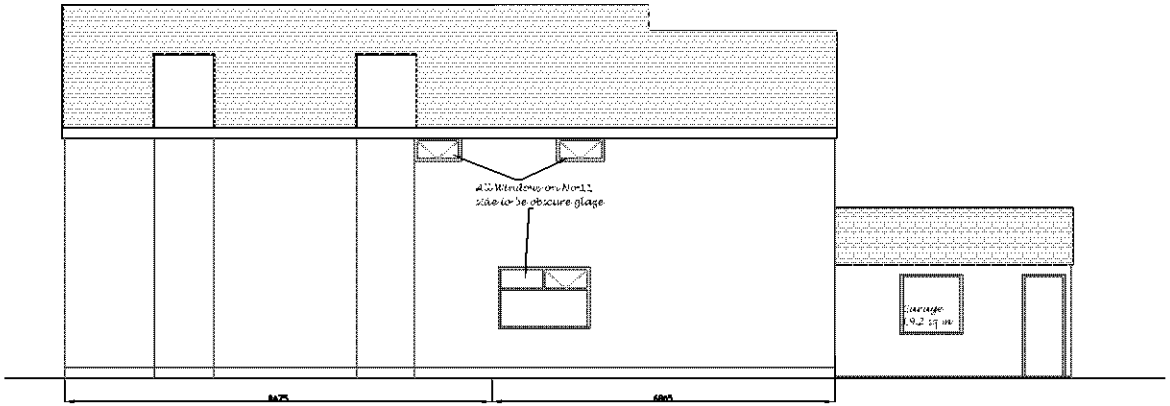

Proposed Side Elevation from No 11

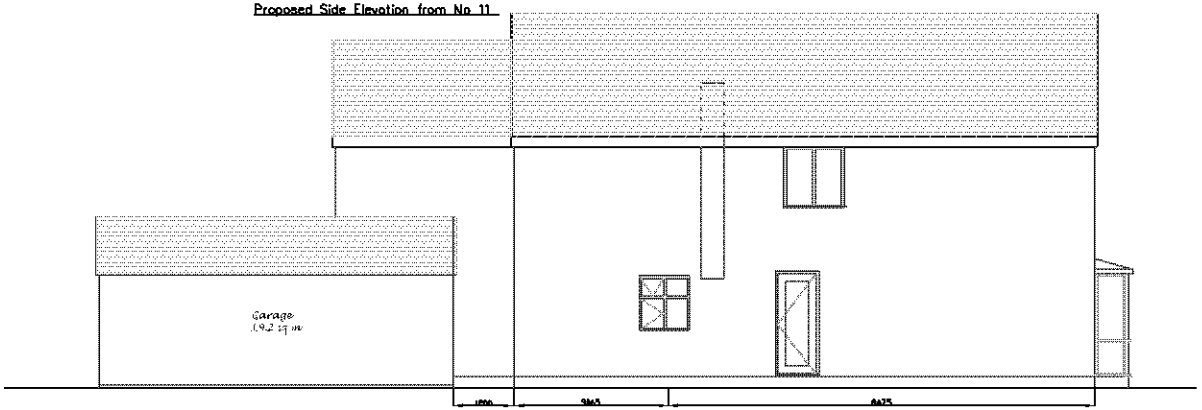

Proposed Side Elevation from No 15

PDF Created with deskPDF PDF Writer - Trial :: http://www.docudesk.com