
0 5 10 m
1 to 200 scale line

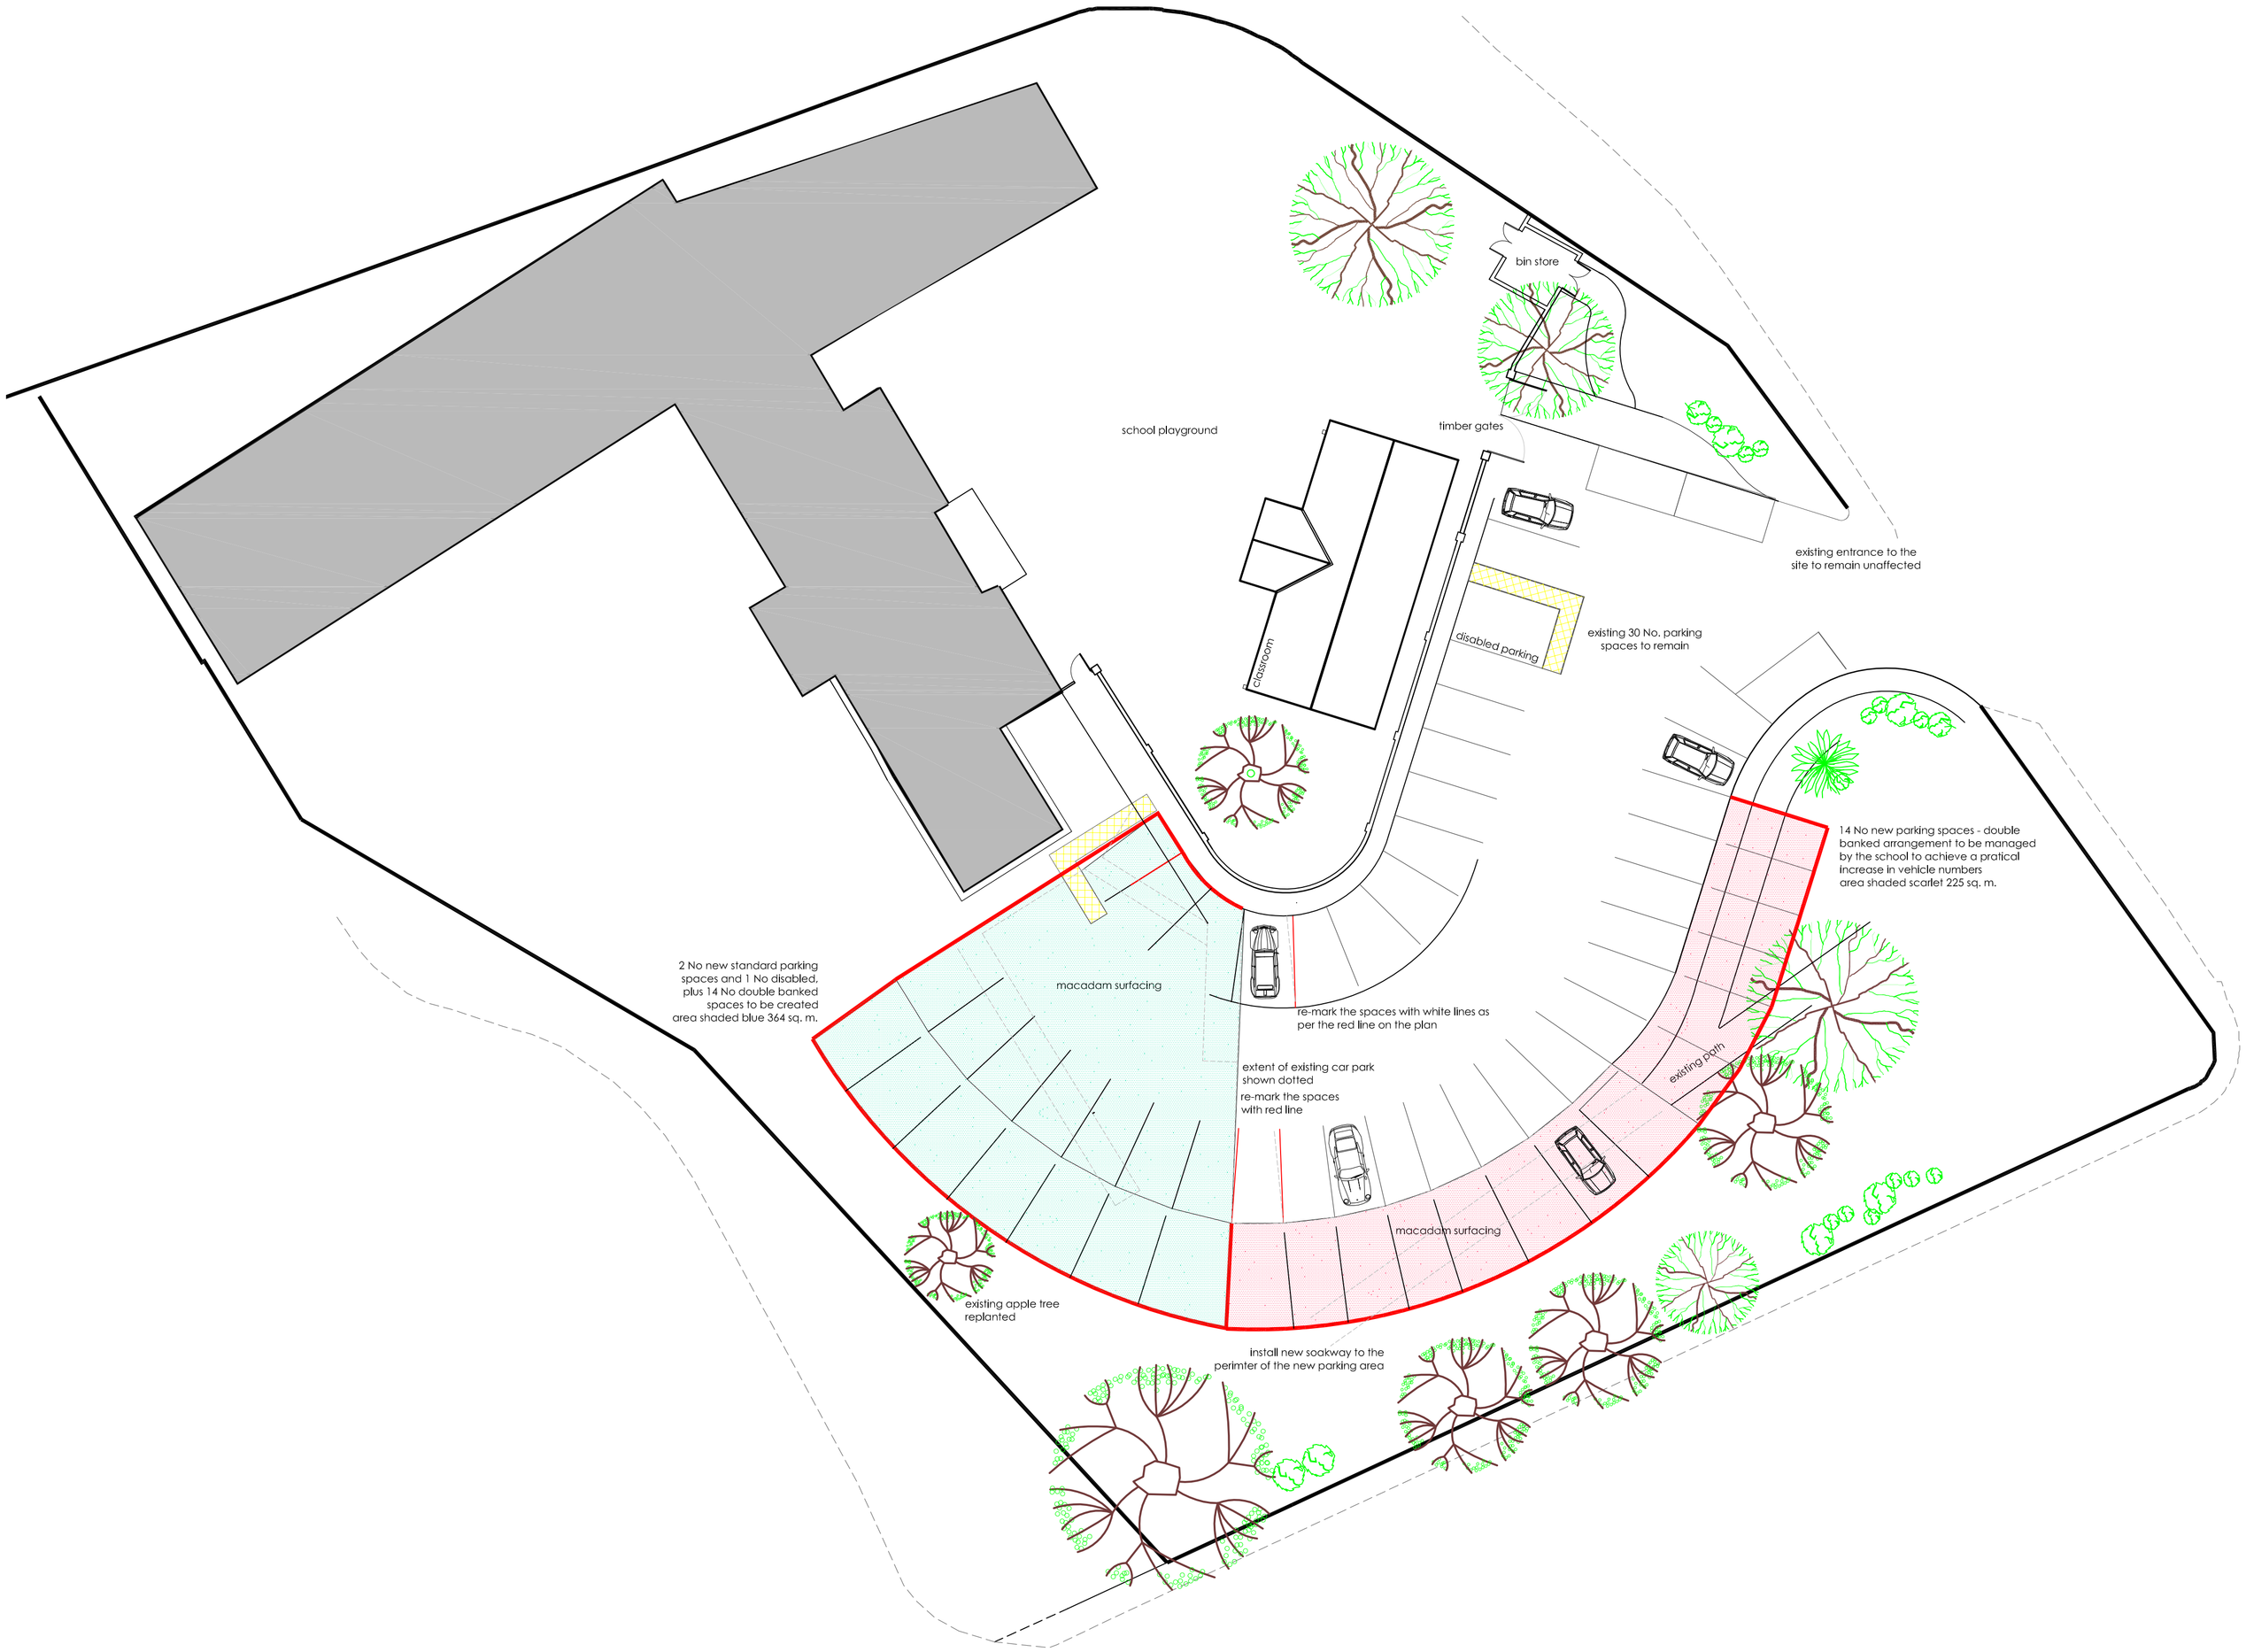

revA 16sept11 13 addtitonal spaces added

BA Property Consultants Ltd.
First Floor
132 Market Street
Hyde, Cheshire
SK14 1EX
tel. 0161 351 9777 fax: 0161 351 9666
web: www.bapropertyconsultants.co.uk

site
PRIORY EDUCATION SERVICES LTD
SKETCHLEY SCHOOL
Manor Way, Sketchley, Burbage, LE10 3HT

project
ADDITIONAL PARKING
PROPOSED CAR PARK PLAN

date	rev.	scale	drawing ref.
SEPT11	A	1to100 on A1 to200 on A3	10:318:02