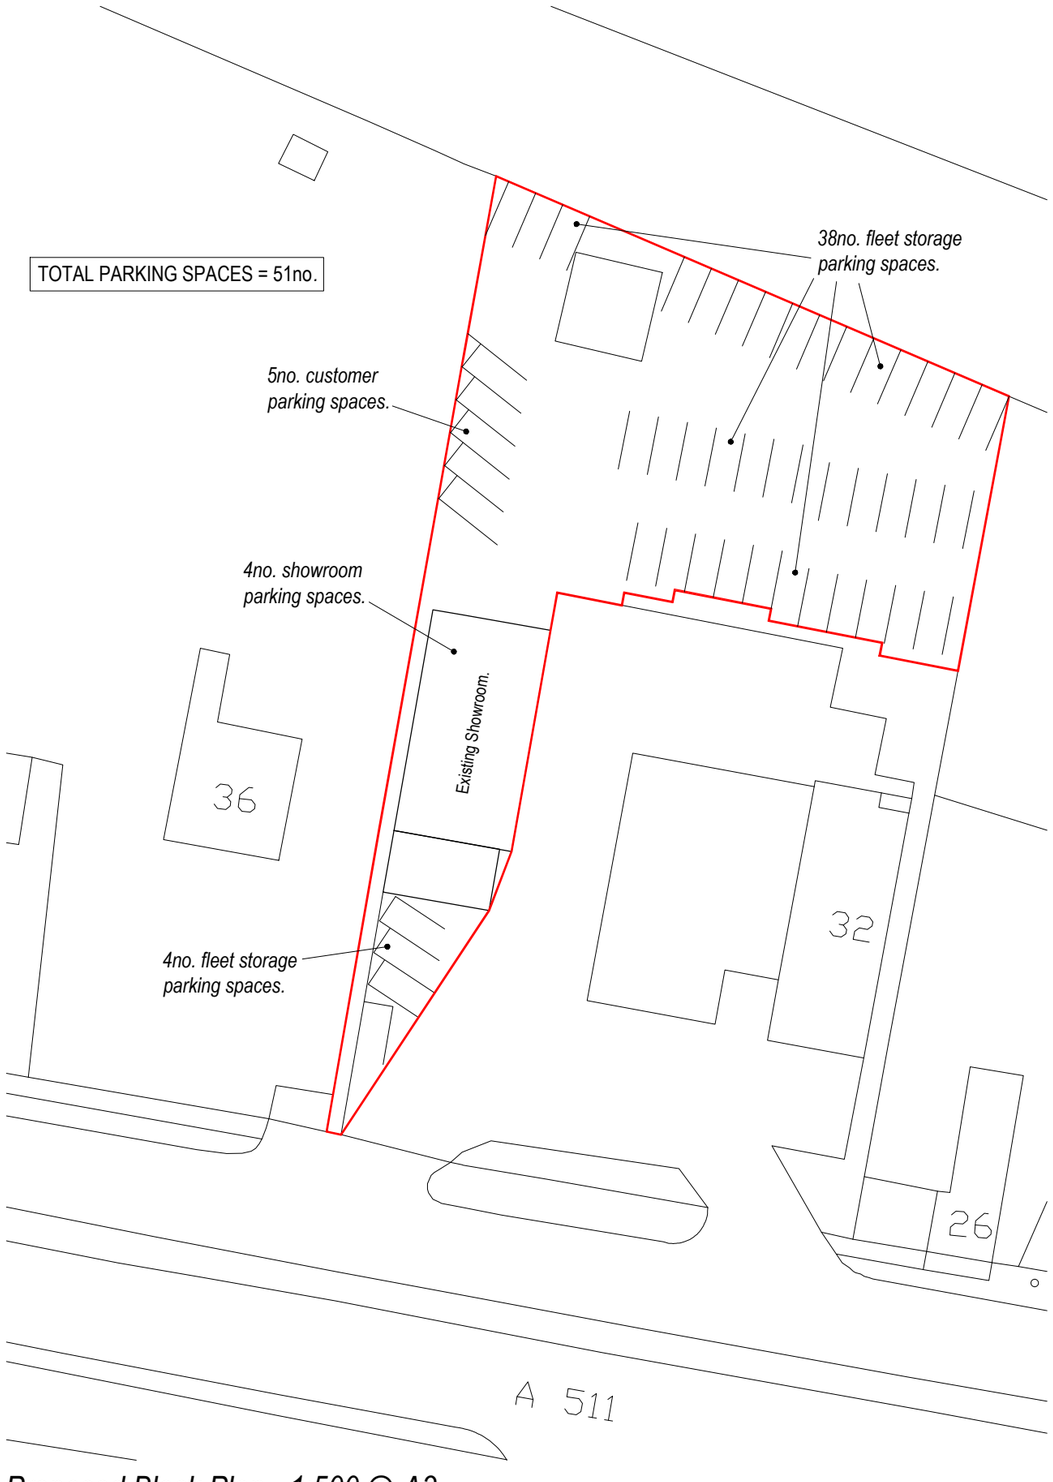

Proposed Block Plan - 1:500 @ A3

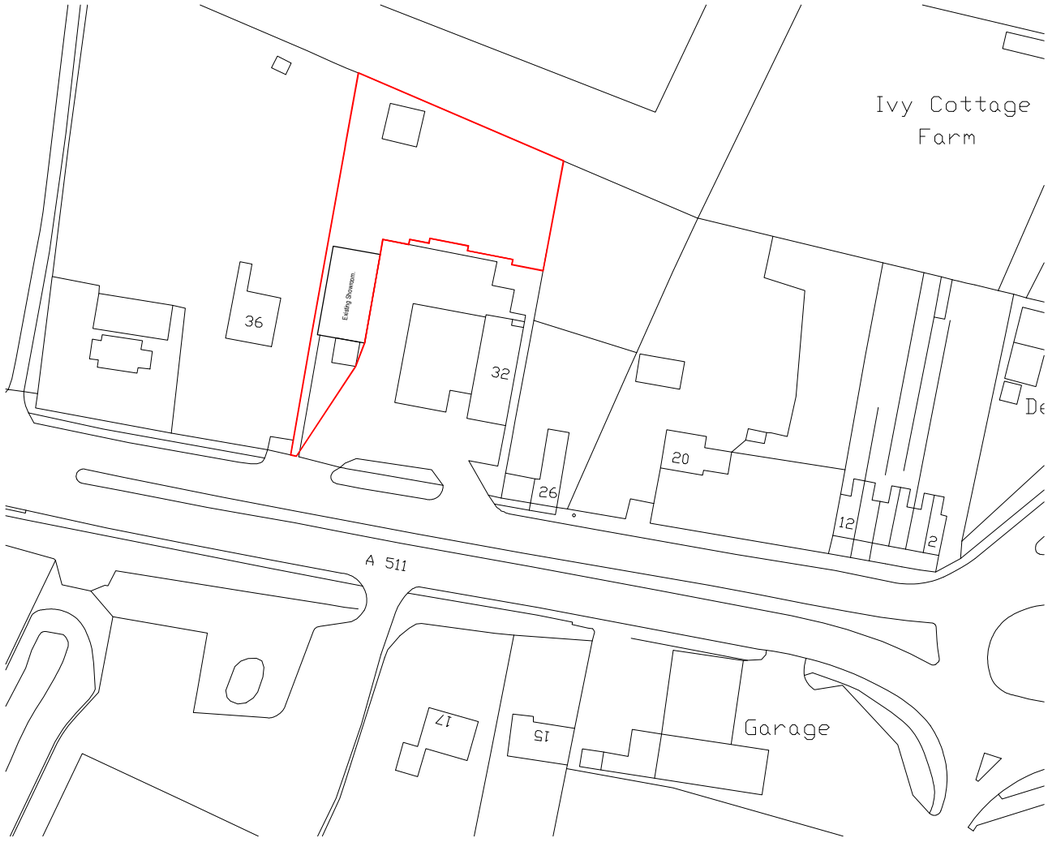

Existing Location Plan - 1:1250 @ A3

Notes

This drawing is the copyright of the Designer and may not be reproduced or used except by written permission.

The Contractor is to check and verify all building and site dimensions before work is put in hand.

The Contractor is to check and verify with all the Statutory Authorities and the Employer the location and condition of any underground or overhead services or confirm that none exist prior to work commencing on site.

The Contractor shall comply with enactments regulations and working rules relating to safety health and welfare of workpeople.

Scale Rulers

1:1 0mm 10mm 20mm 30mm 40m
1:100 0m 1m 2m 3m 4m
1:20 0mm 200mm 400mm 600mm 800
1:200 0m 2m 4m 6m 8m
1:5 0mm 100mm 200
1:50 0m 1m 2m
1:1250 0mm 10m 20m 30m 40m 50m
1:2500 0m 20m 40m 60m 80m 100

Rev.	date	description
a.	09.10.11	parking spaces illustrated.

amendments

M A DESIGN

Client: Hillmoren

Project: Side Extension; 32 Shaw Lane Markfield LE67 9PU

Title: Planning Application; Location & Block Plans

Date	Scale	Plotted	Drawn
Sept 2011	1:500, 1250	A3	MCA

Project No	Dwg No
1104	- 07a