


29 Main Street, Balcony

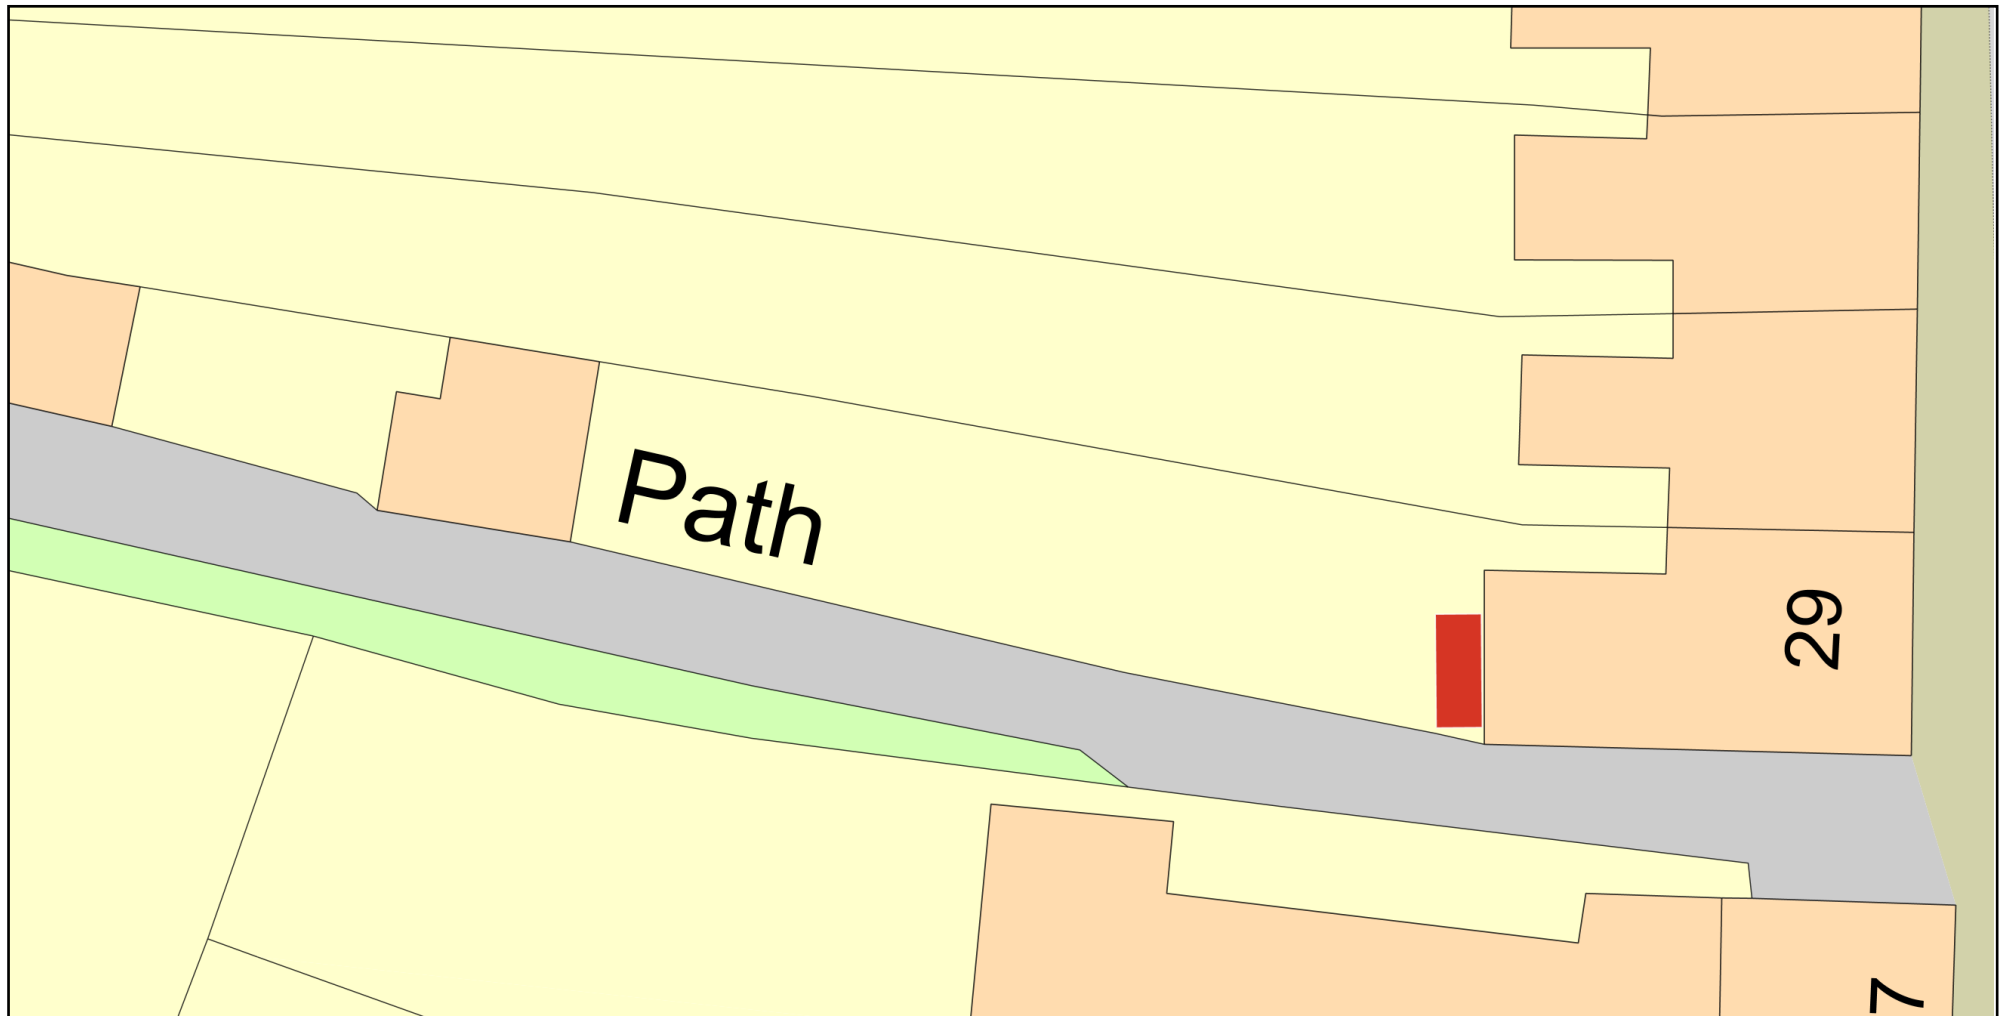

0 10
Metres



Plan Produced for: Lisa Pettifor

Date Produced: 02 Jun 2024

Plan Reference Number: TQRQM24154153143119

Scale: 1:200 @ A4

© Crown copyright and database rights 2023 OS 100042766