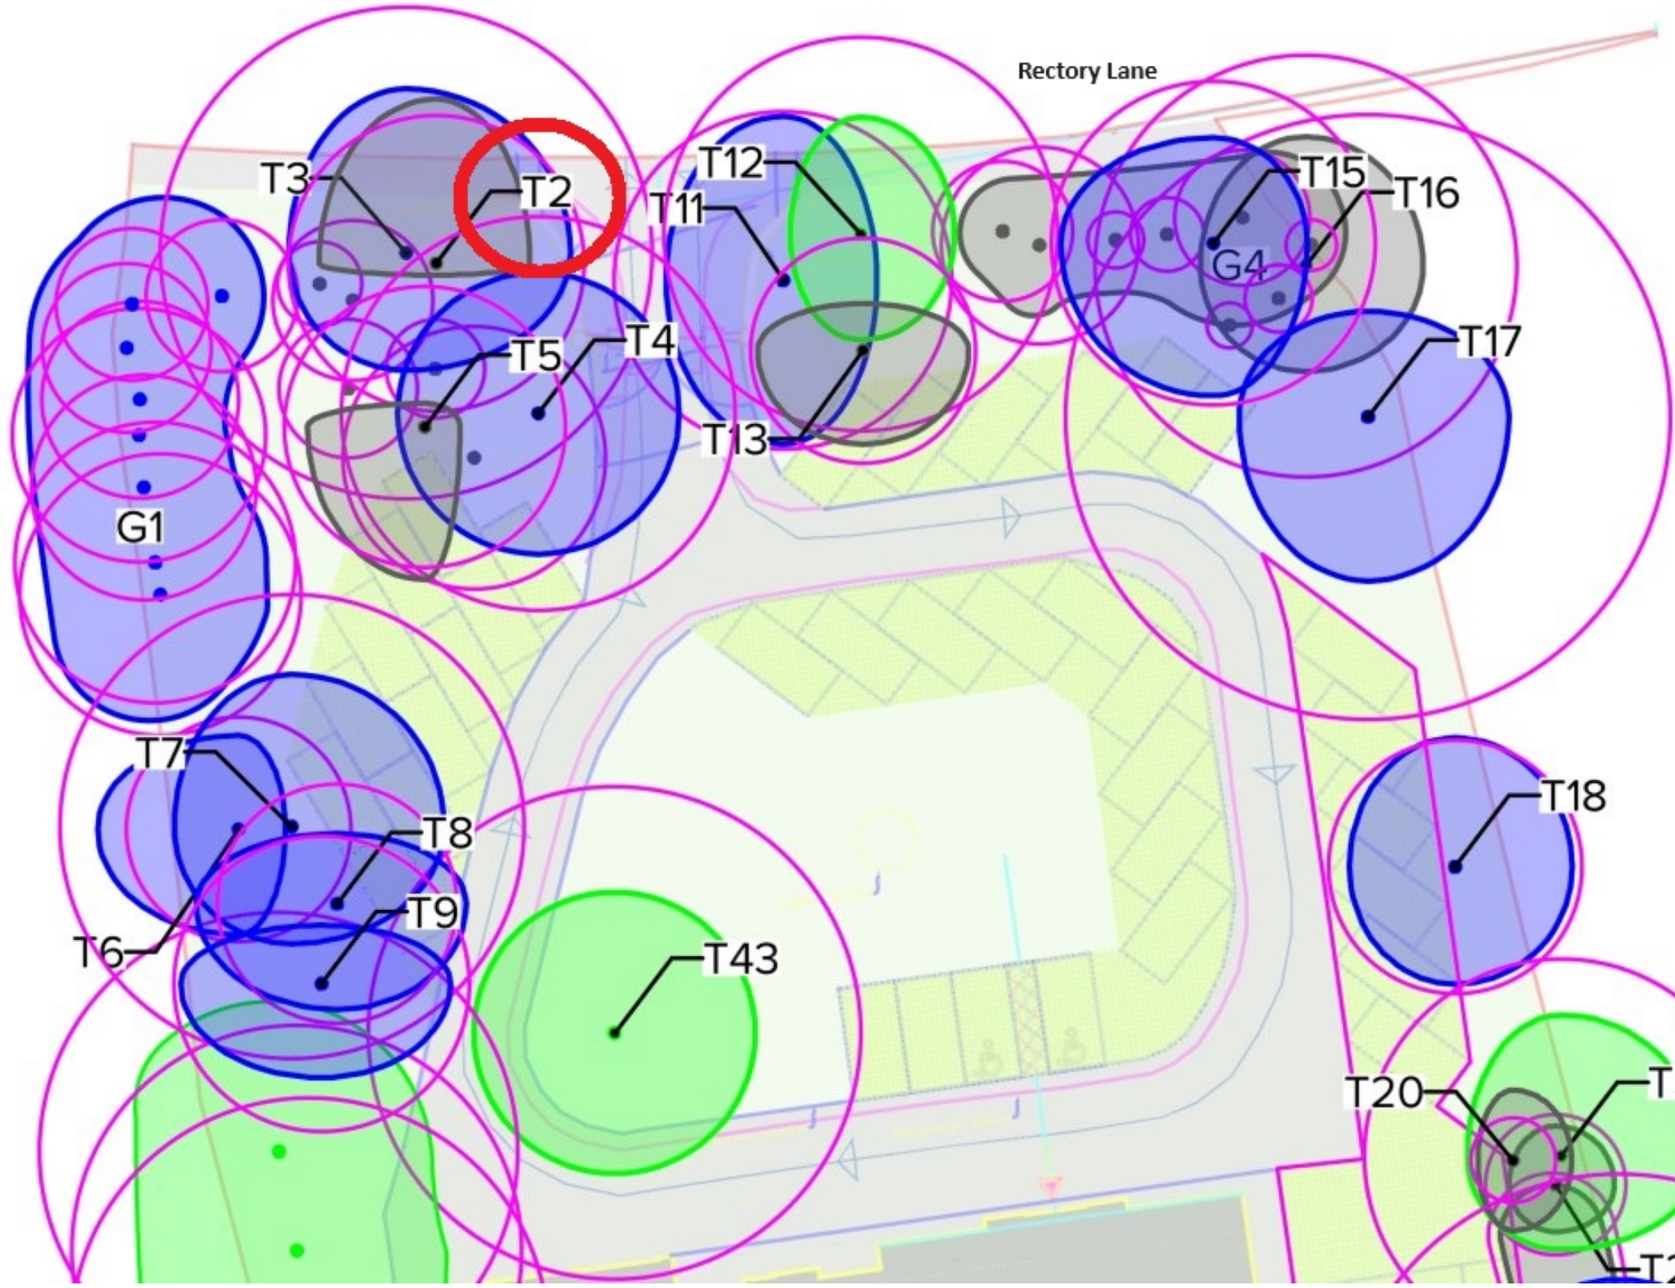


SEED
www.seed-arb.co.uk

APPENDIX 2 : TREE LOCATION PLAN

SITE: The Old Rectory, Market Bosworth

CLIENT: Witherslack Group Ltd

REF: 1535-TLP V1

Version: 1

N

SEED Arboriculture Ltd
Suite F6.1b, First Floor,
Adelphi Mill,
Bollington,
SK10 5JB

T. 01625 460 252
E. info@seed-arb.co.uk