


MRS A.M. RUFF
23 STATION ROAD
STOKE GOLDING
CV13 6EZ.



SCALE 1:50 (A3).

FOOTPATH.

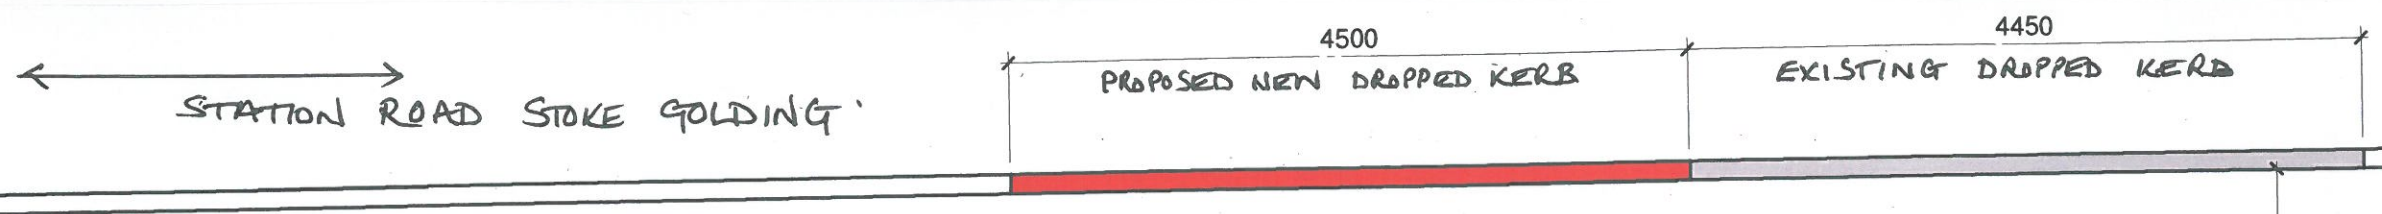