
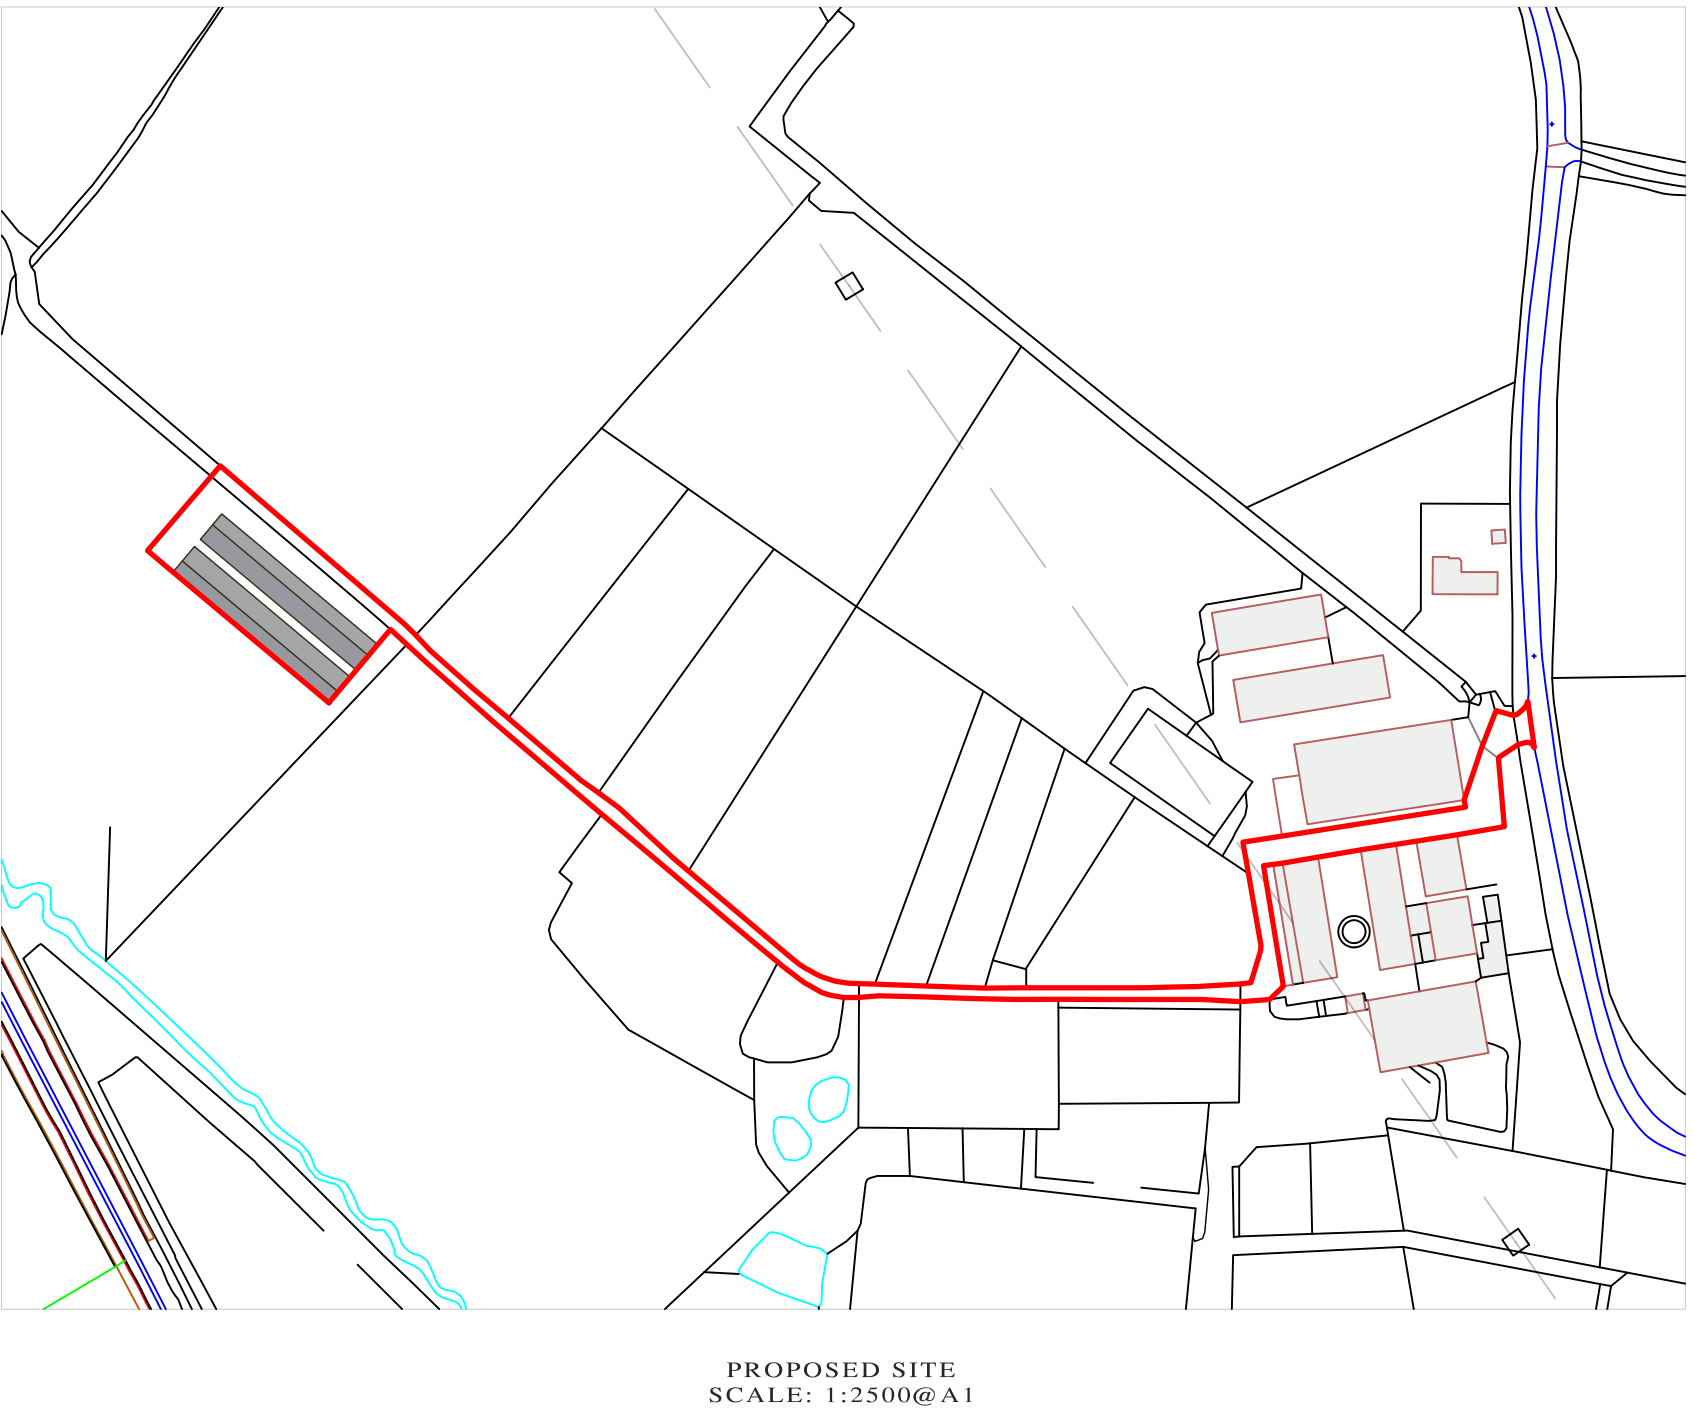
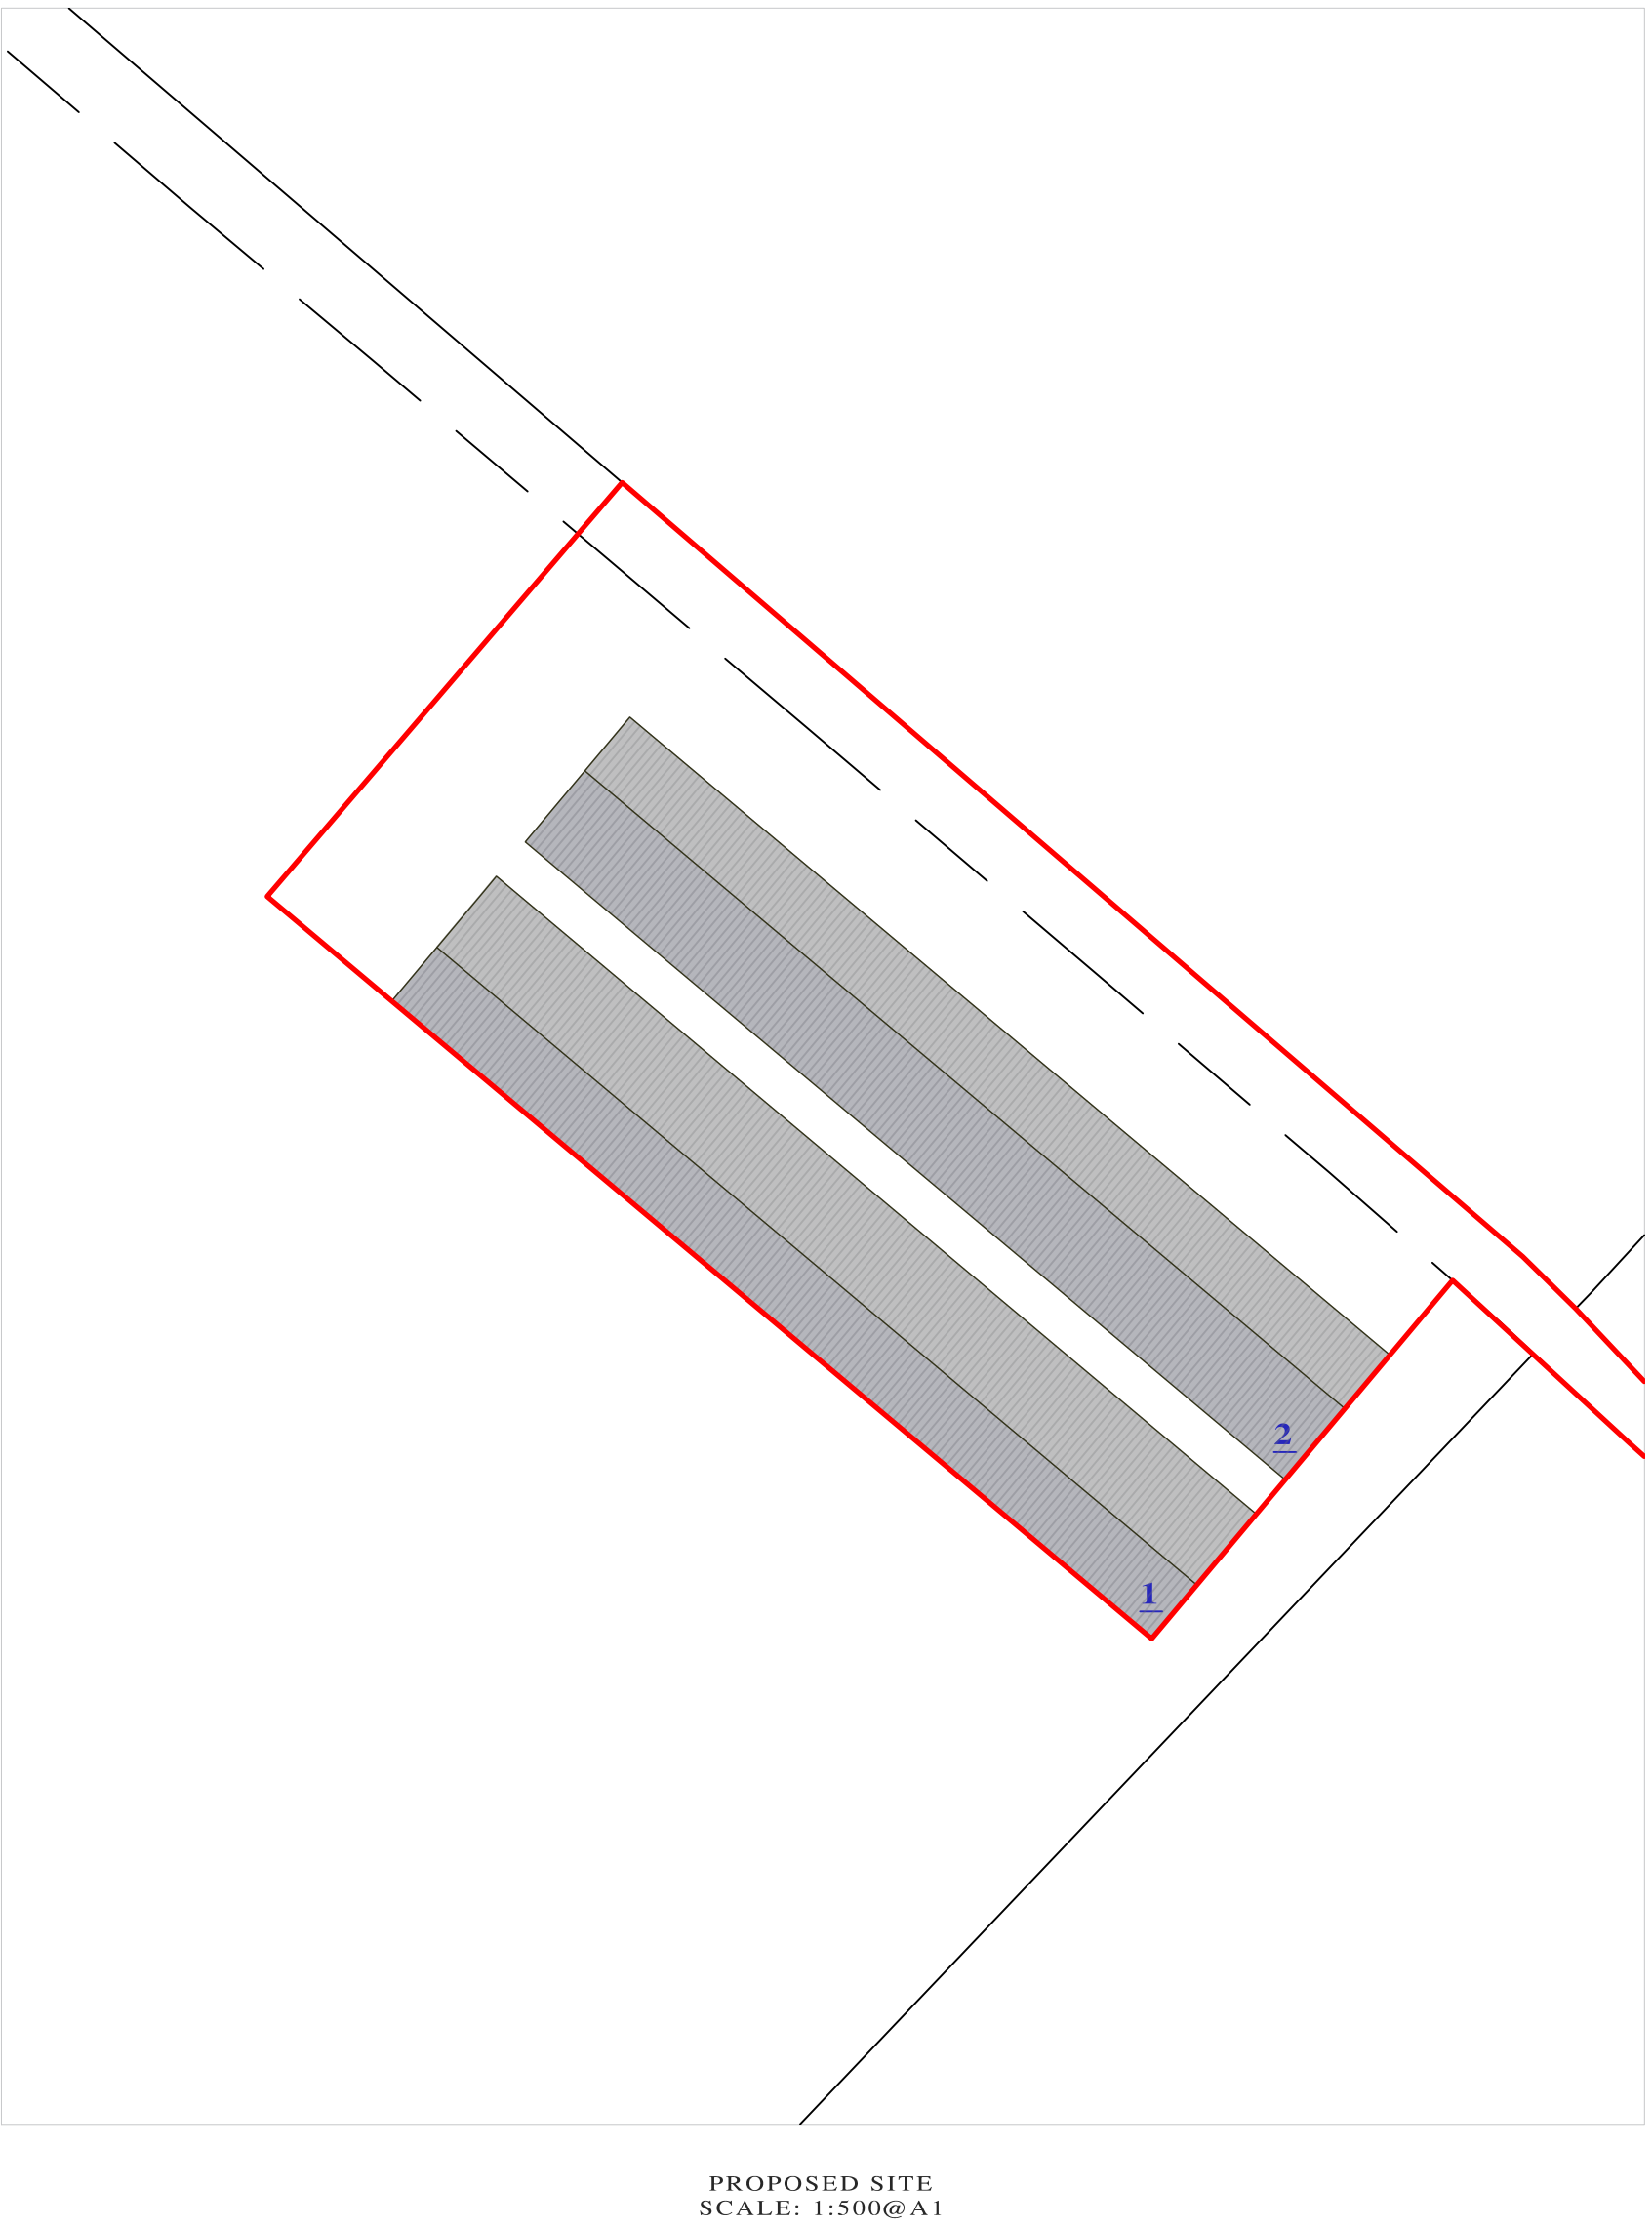
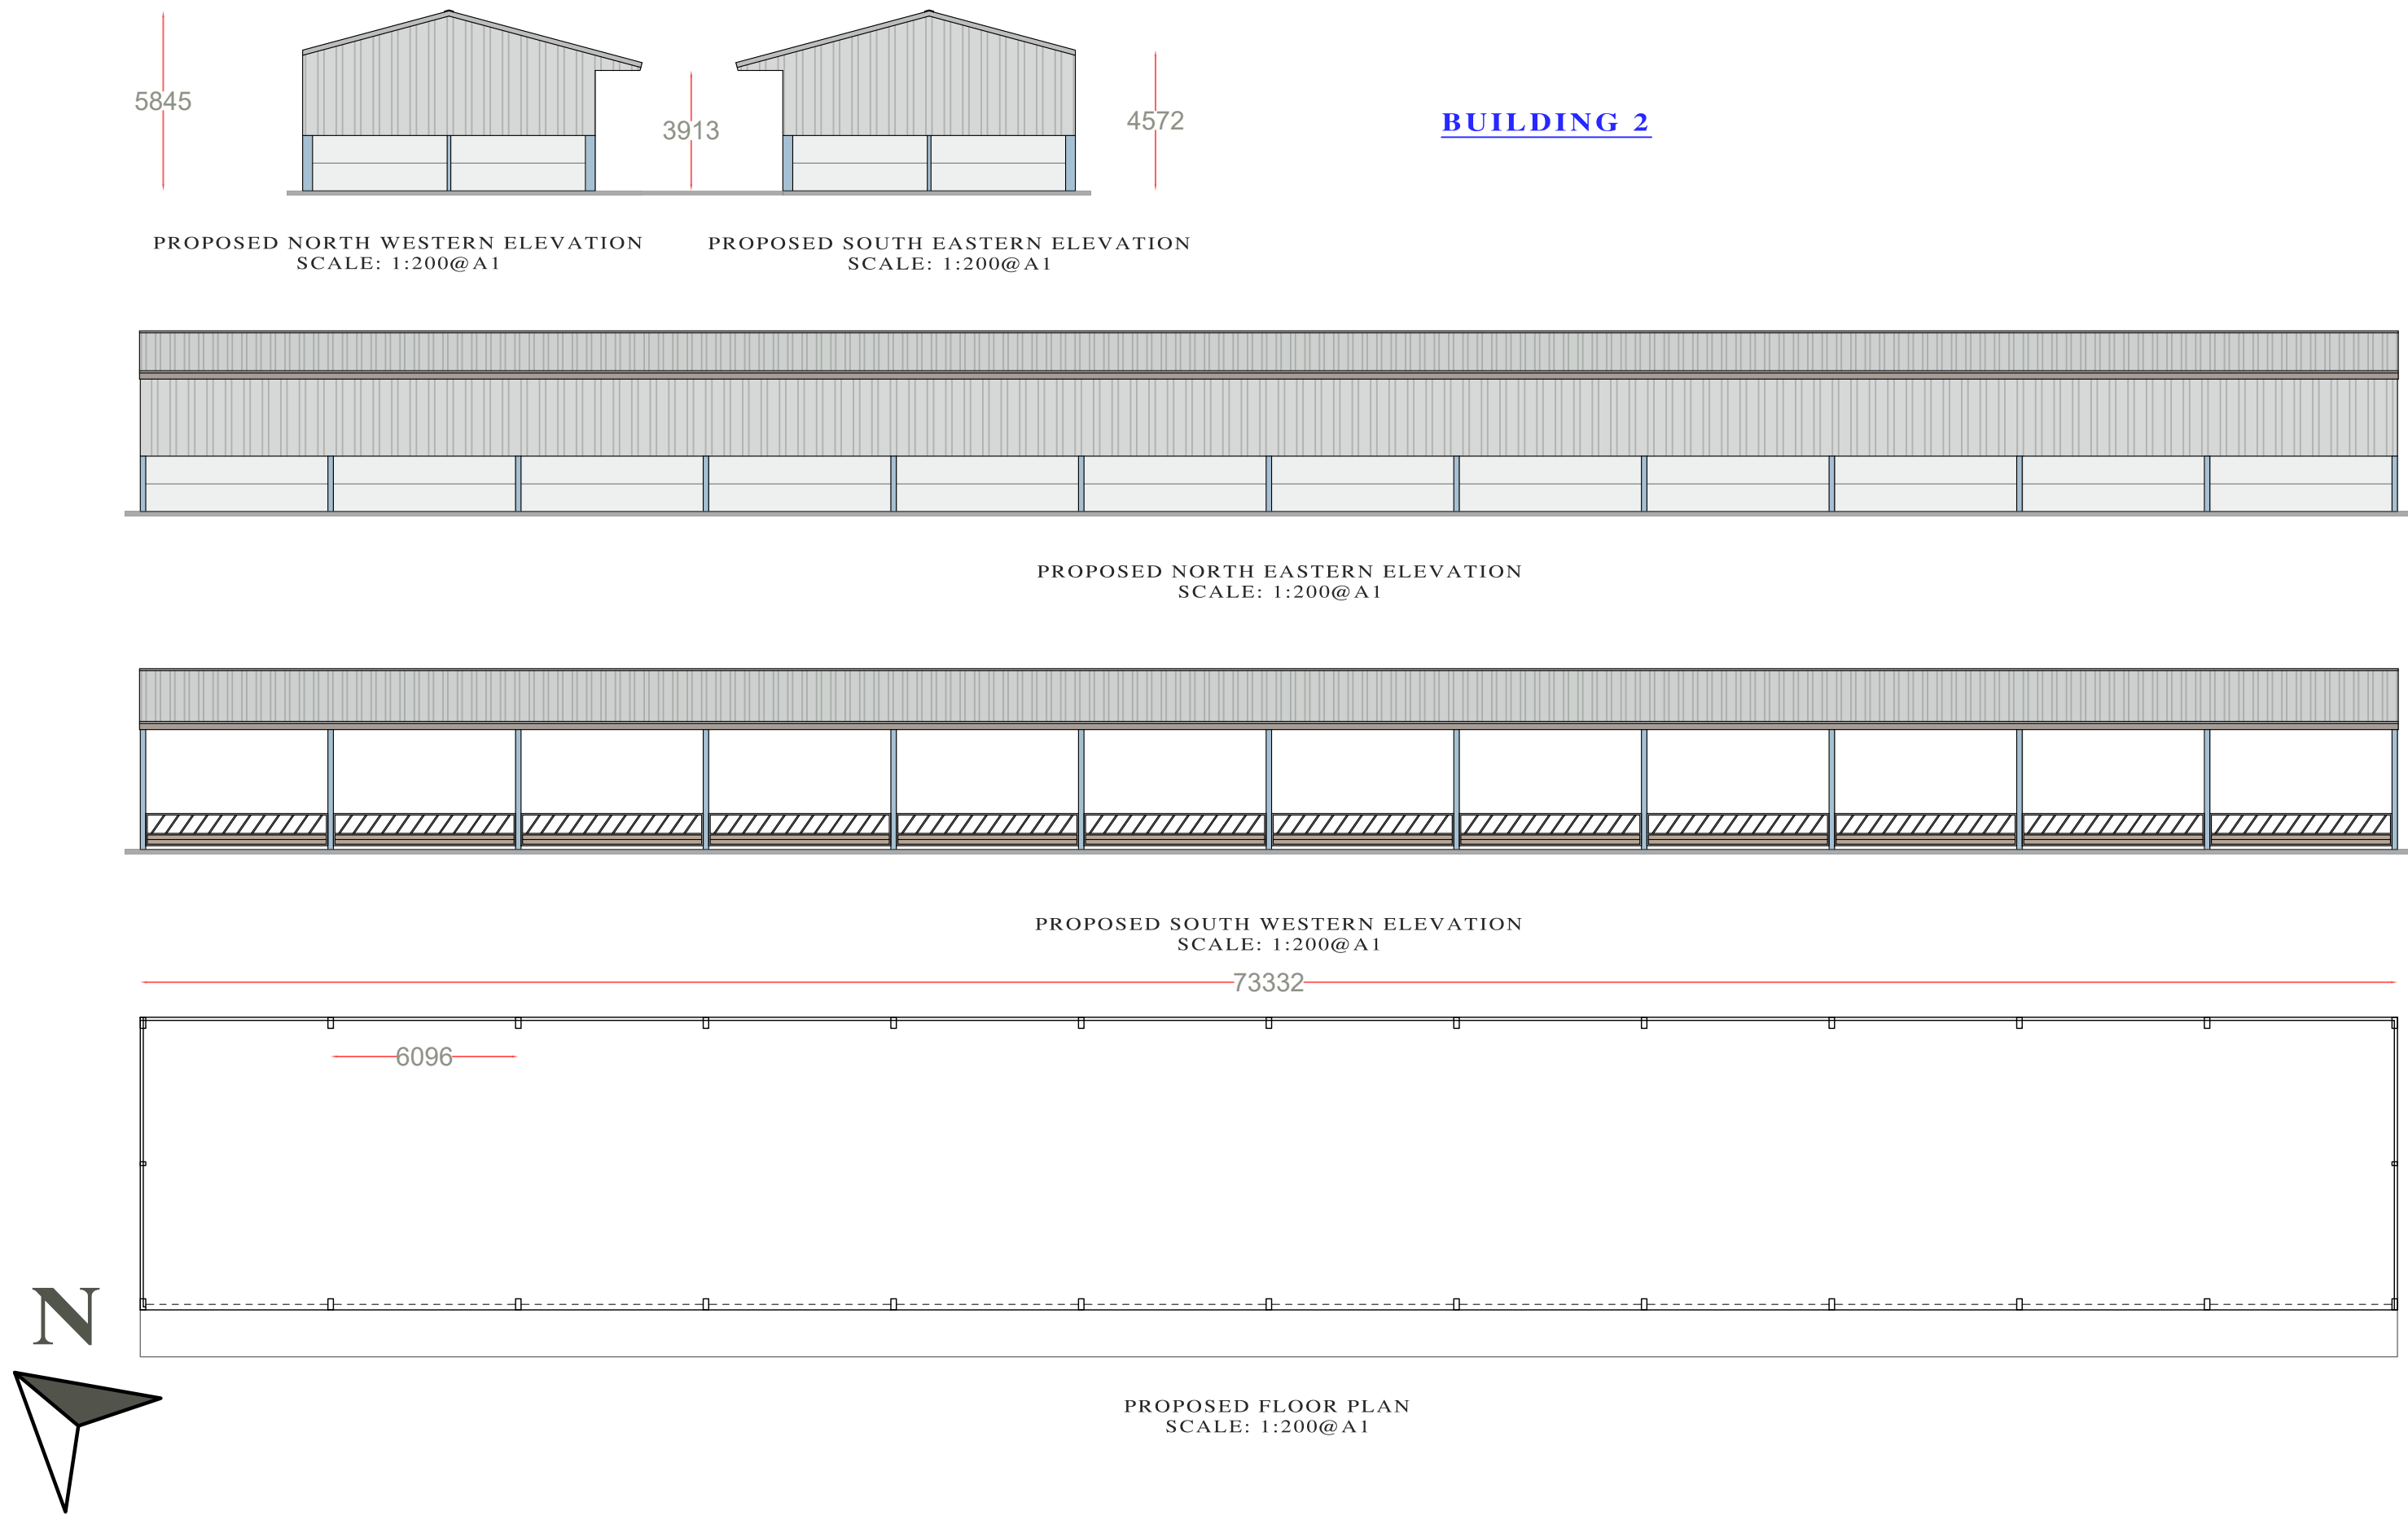


NOTES

Proposed Buildings measure

- 73.33m x 9.5m (240ft x 30ft)
- Footprint: 696.95m²
- Max Eaves Height: 4.57m (15ft)
- Max Ridge Height: 5.85m
- Roof Pitch 15°
- Overhang: 1.52m (5ft)
- Building to be clad in Goose Grey Box Profile sheeting, over prefabricated concrete panels.
- Total Footprint: 1393.9m²

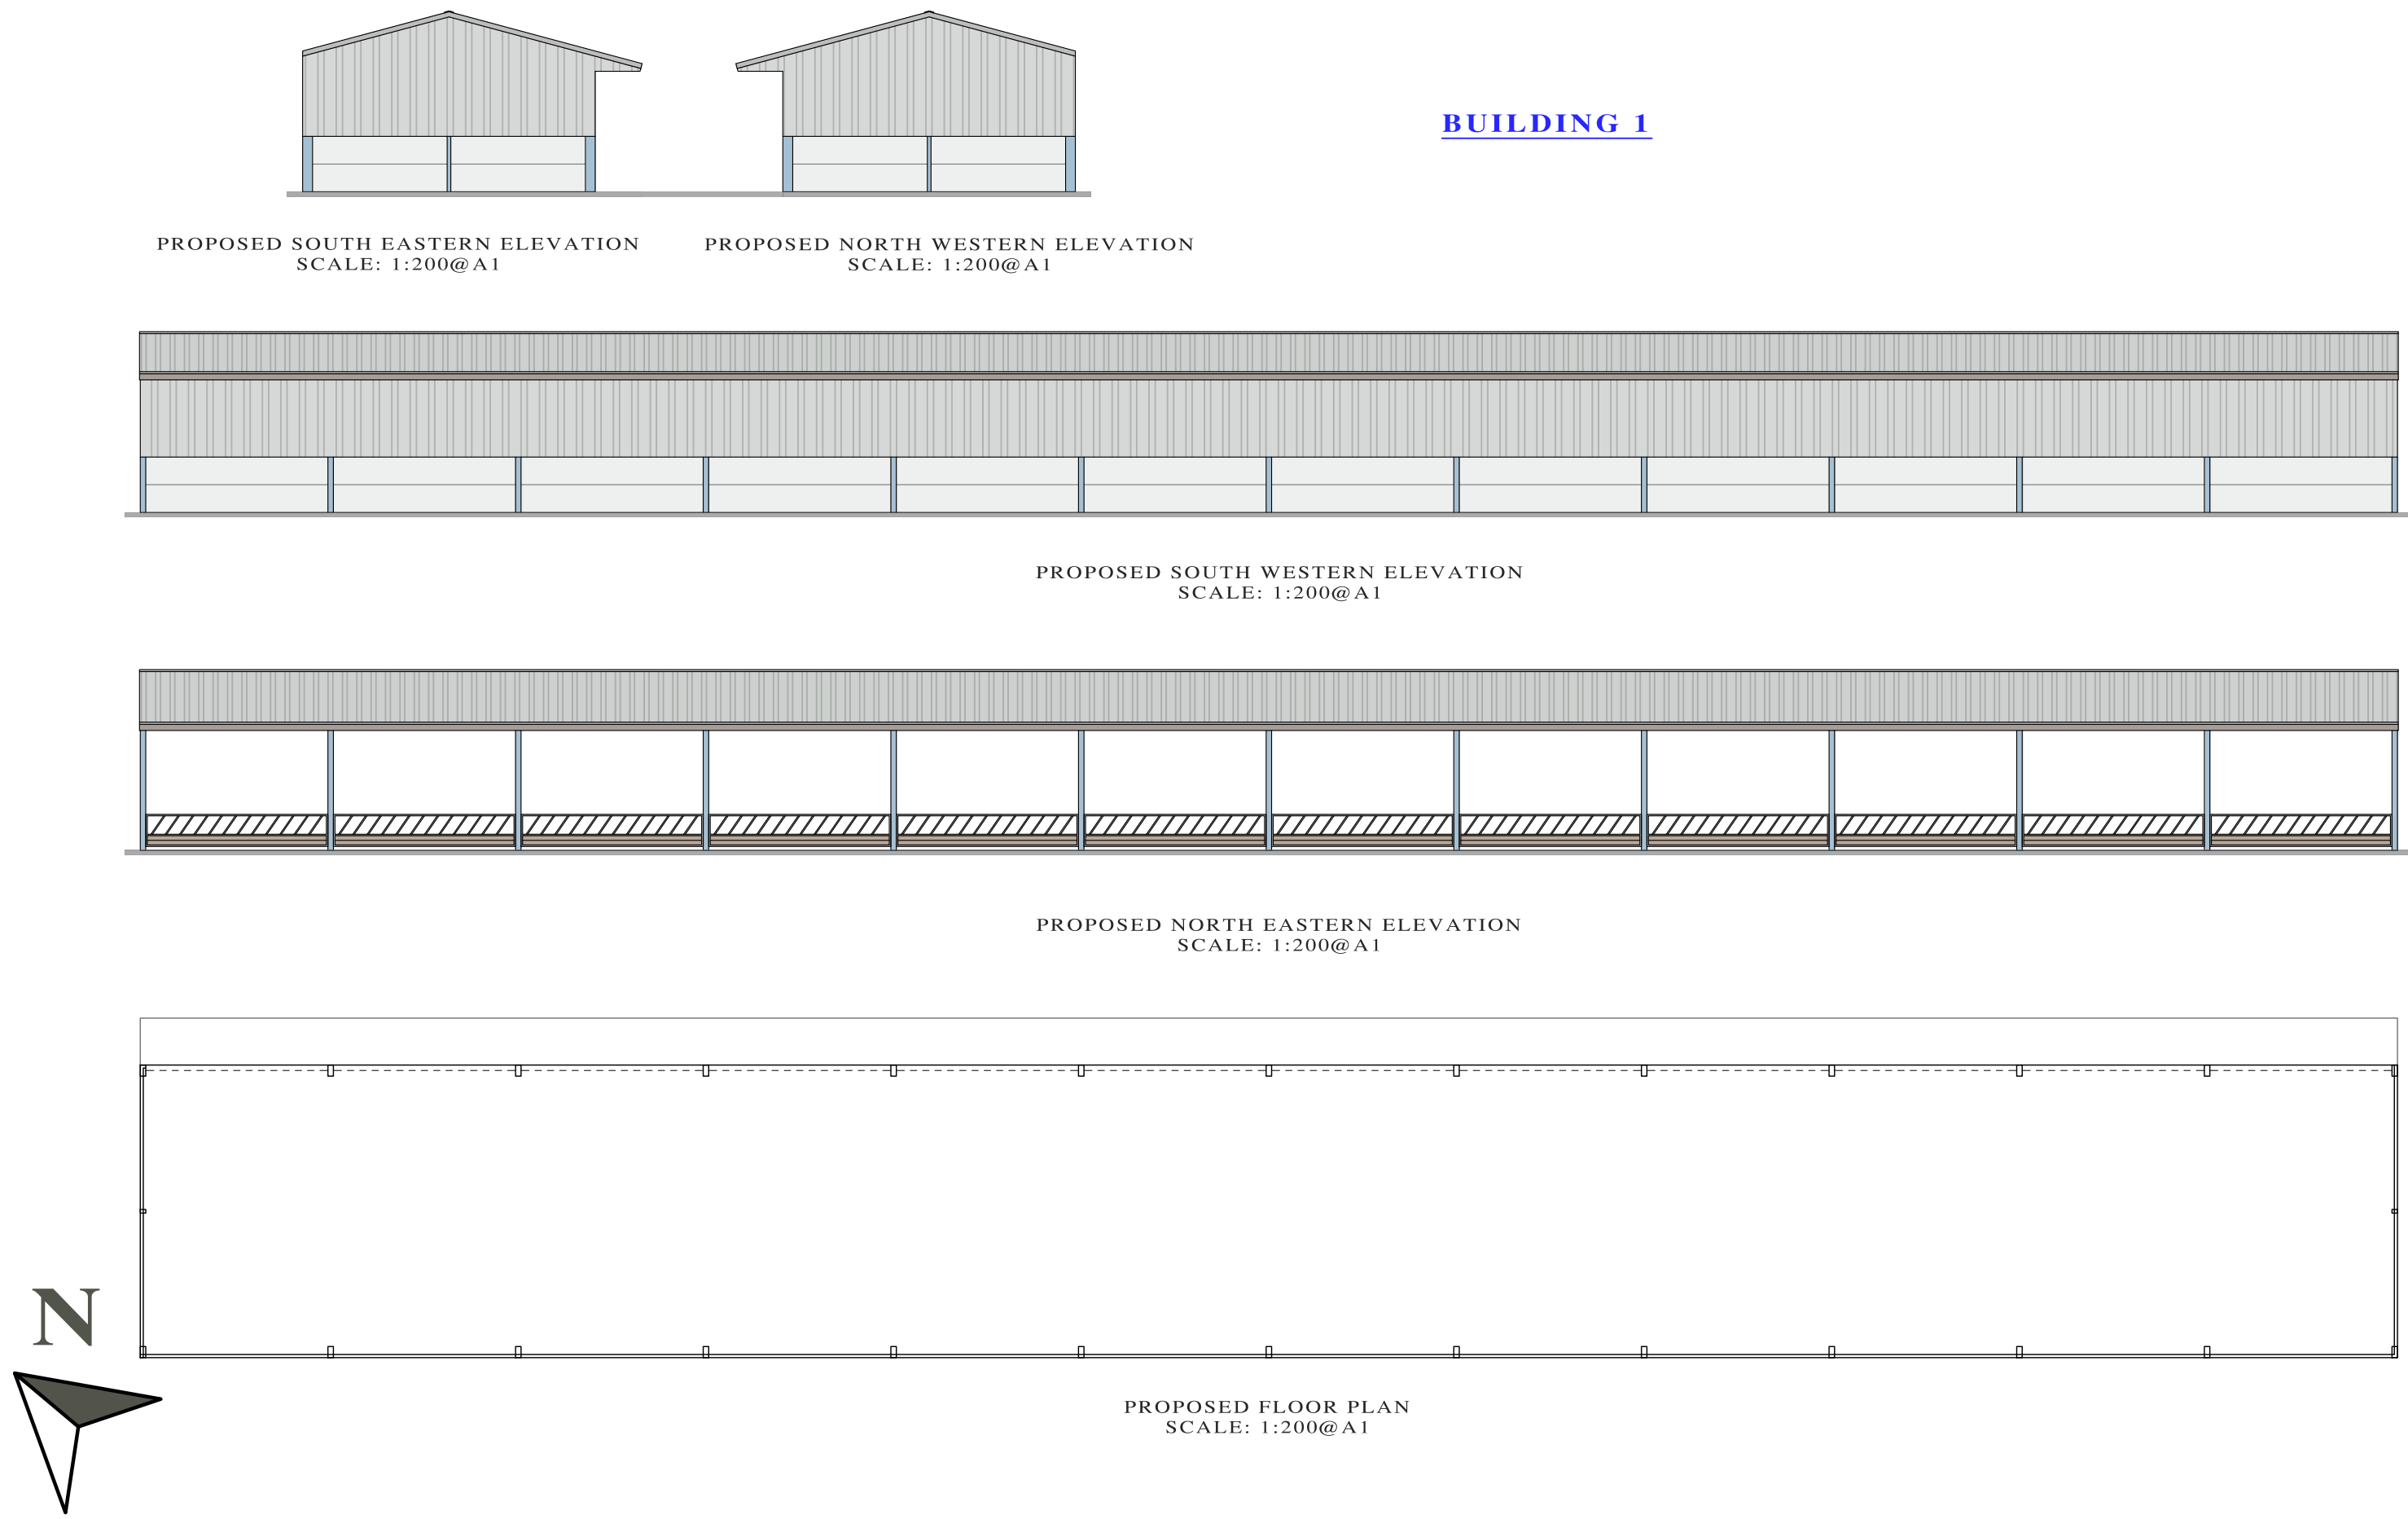

CLIENT: Andrew Pickup

ADDRESS: Linton Farm, Merylees Road,
Thornton, Leicestershire LE67 1AN

SCALE: 1:200@A1, 1:500@A1, 1:2500@A1

DATE: 18.03.26

PLAN: Proposed Buildings

REVISION: