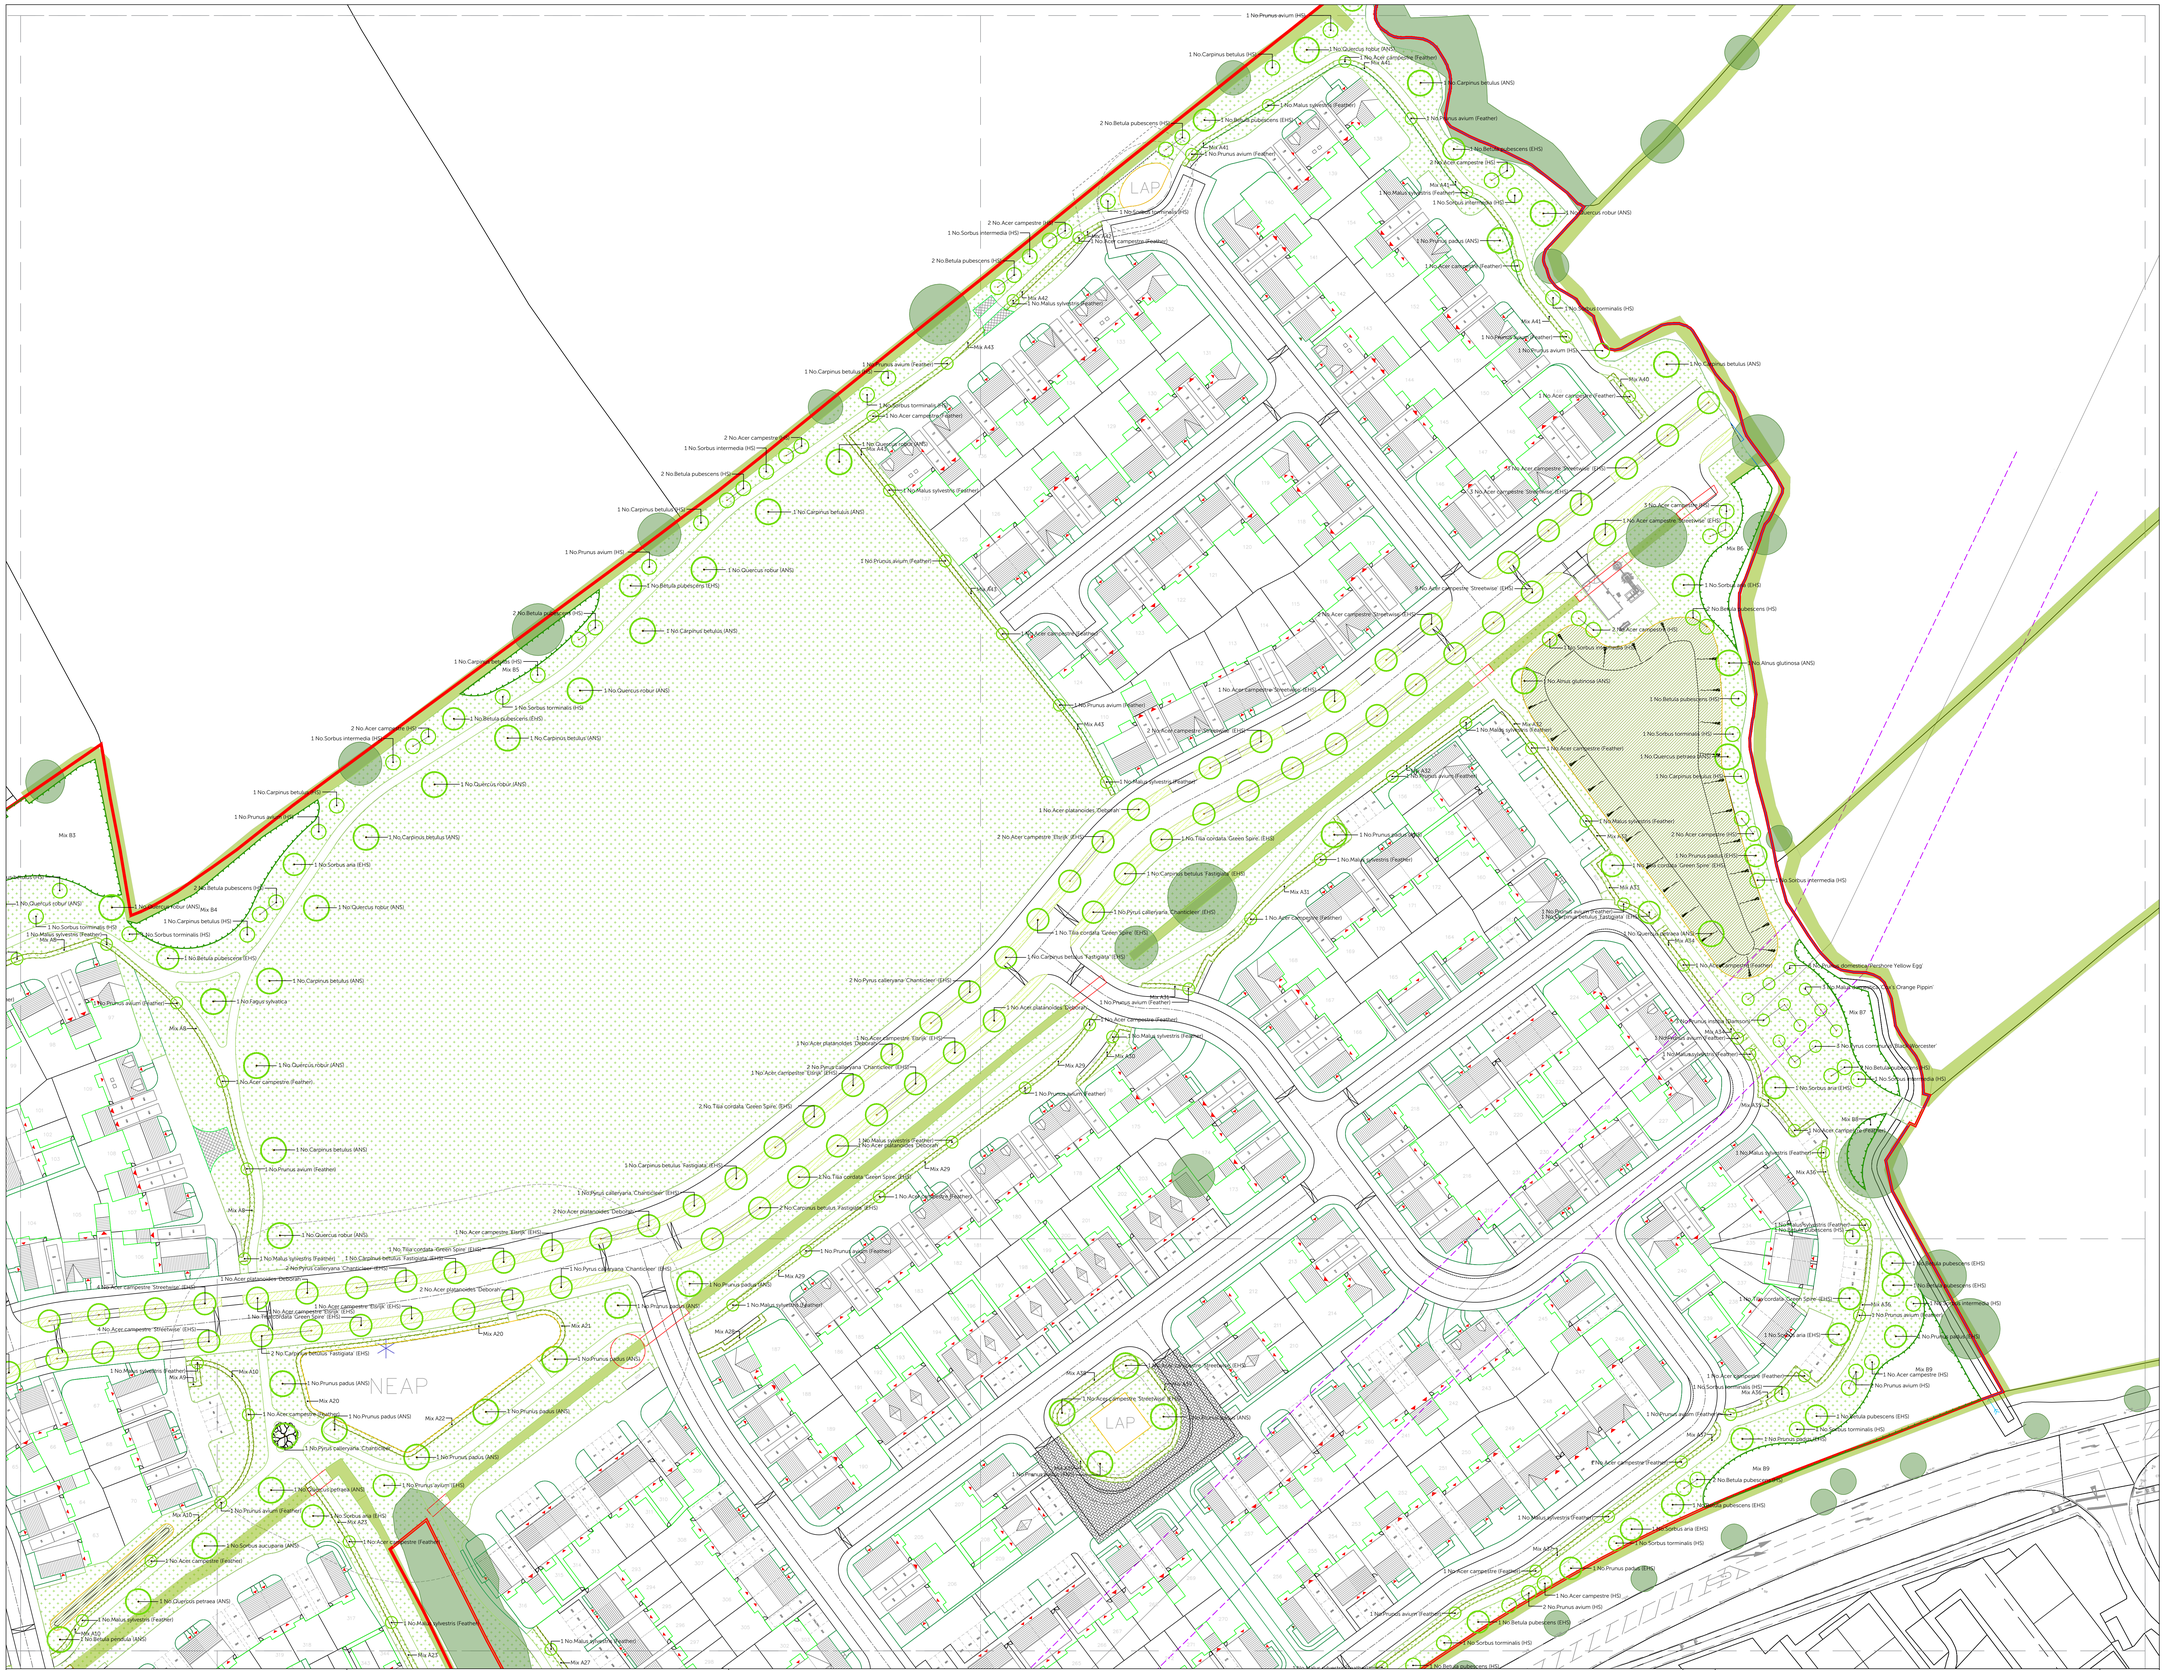


LEGEND

- Boundary
- Existing trees retained
- Existing trees removed
- Existing hedgerows to be retained (+ enhanced)
- Proposed species-rich native hedgerow
- Proposed native trees
- Proposed native mixed scrub
- Proposed vegetated garden (front)
- Proposed vegetated garden (rear)
- Proposed modified grassland
- Proposed other neutral grassland (Emorgate EM3 species-rich grassland)
- Proposed other neutral grassland (Emorgate EM8 wetland mix)

The copyright of this drawing is vested with BLADE Landscape Architects Ltd and must not be copied, or reproduced without the consent of the company.

BLADE Landscape Architects Ltd is registered in England and Wales.
Registered address 30 St Georges Square, Worcester WR1 1HX
Registered number 11068394.

N

0 10 20 35 m

REV	Description	Date
V1	First Issue	29/10/25

BLADE

30 St Georges Square, Worcester, WR1 1HX
01905 947558
www.weareblade.co.uk

CLIENT
Vistry Group

PROJECT
Stoke Road/Normandy Way, Hinckley

DRAWING TITLE
Detailed Landscape Proposals - POS - Sheet 3 of 4

DRAWING STATUS
Planning

DRAWING NO.				REVISION
1896-L-D-PL-203				V1
DRAWN	CHECKED	SCALE	PAPER SIZE	DATE
ST	--	1:500	A0	OCT-2025