
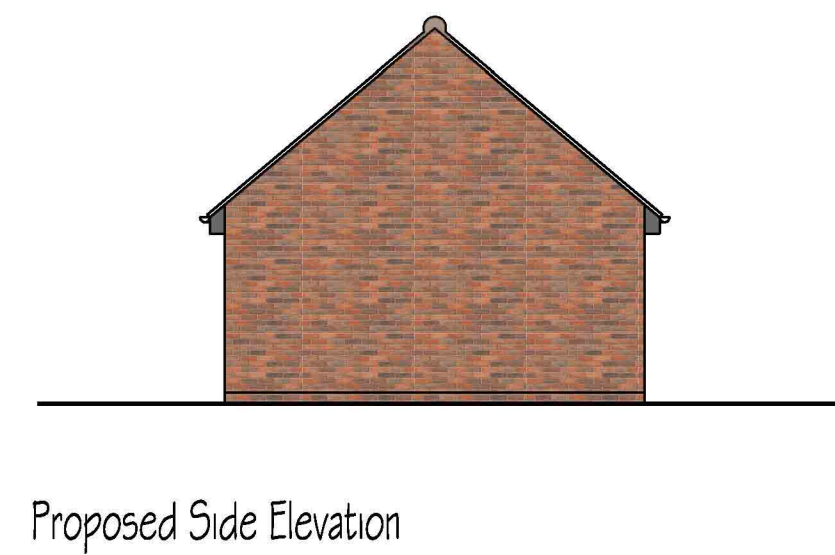
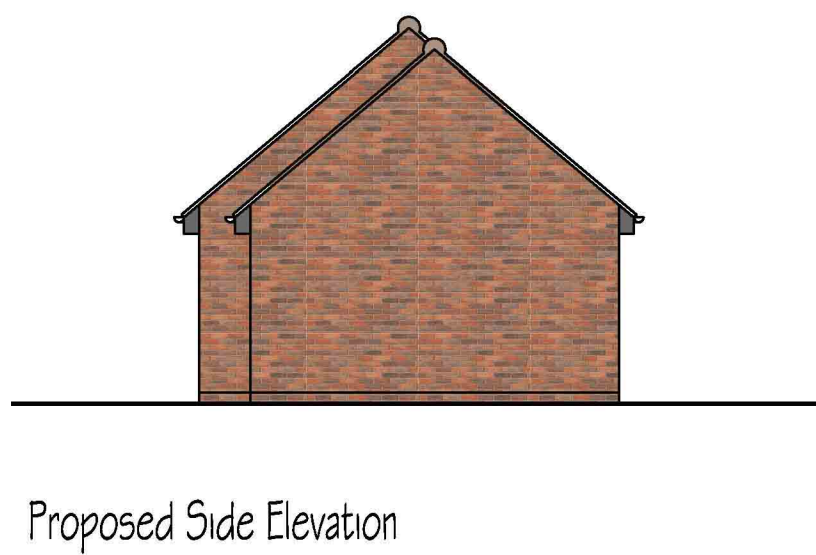
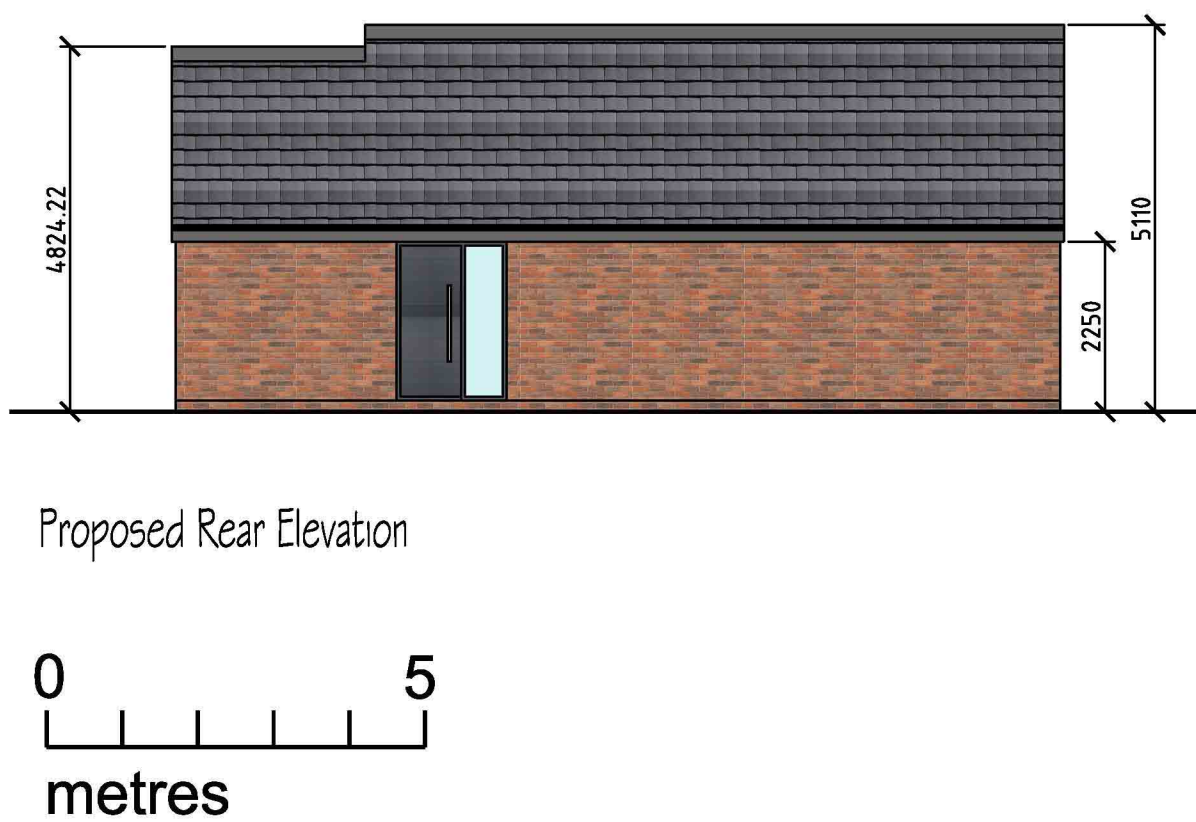
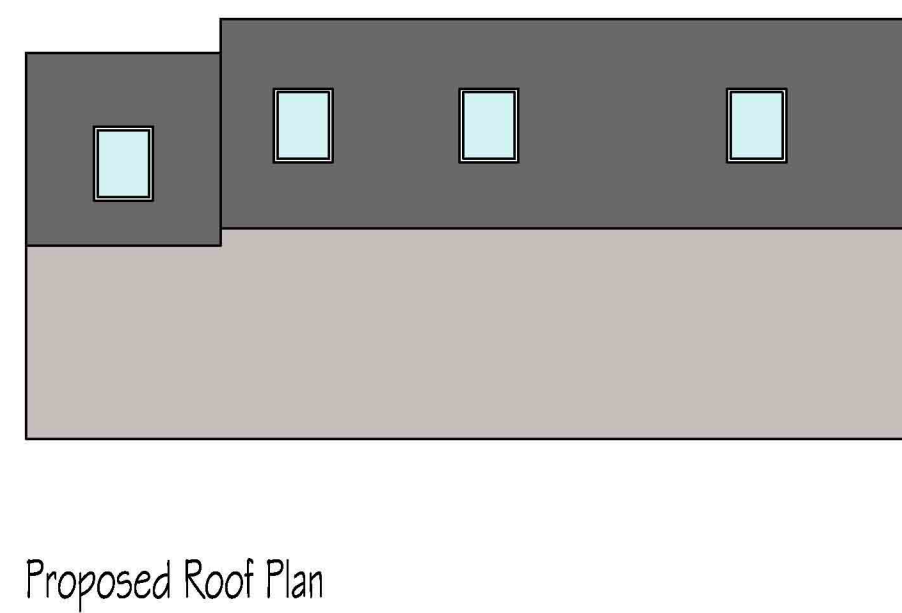
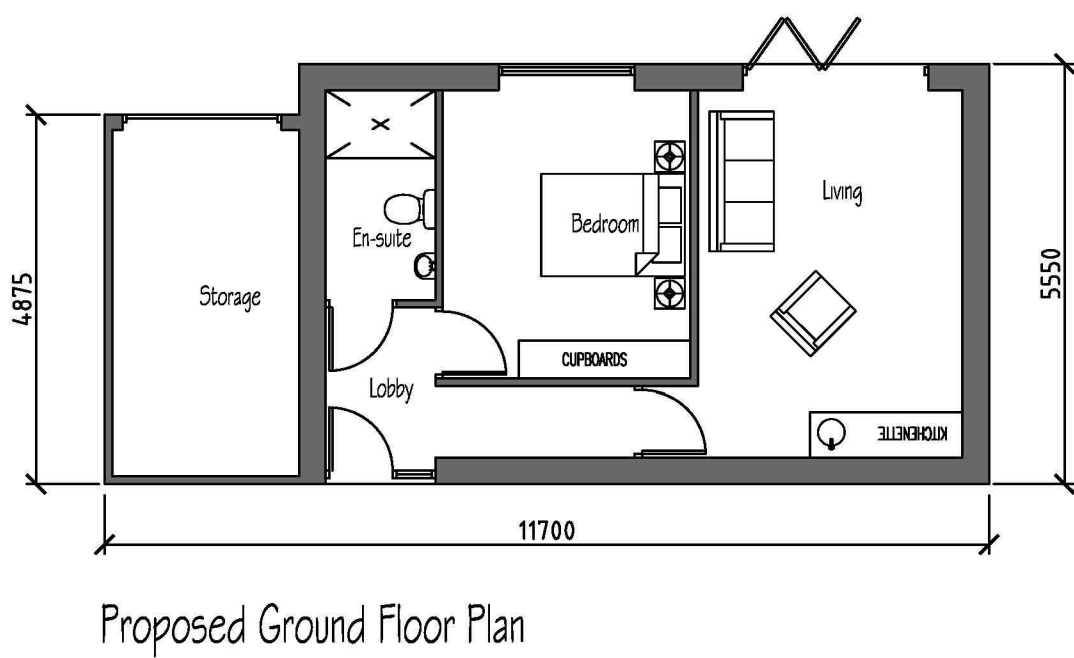
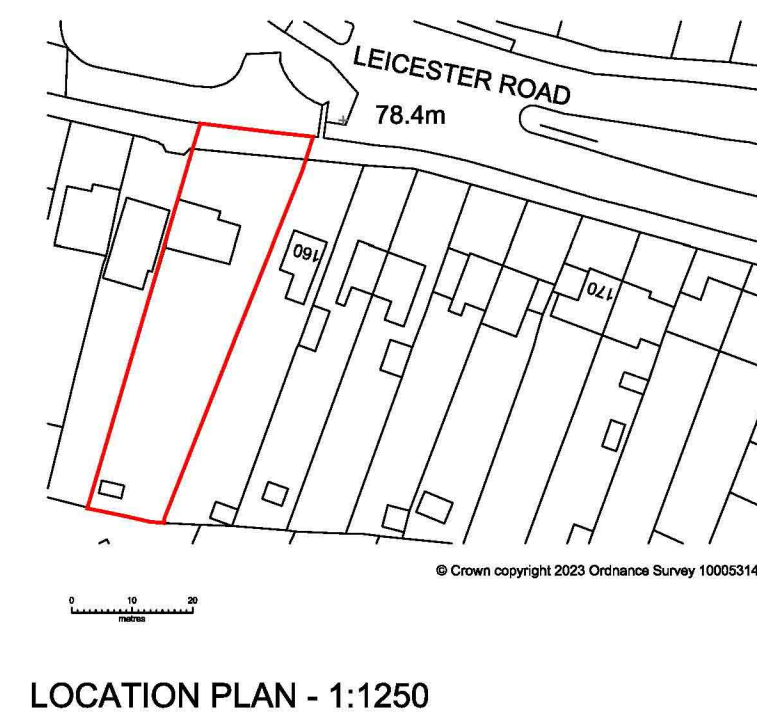
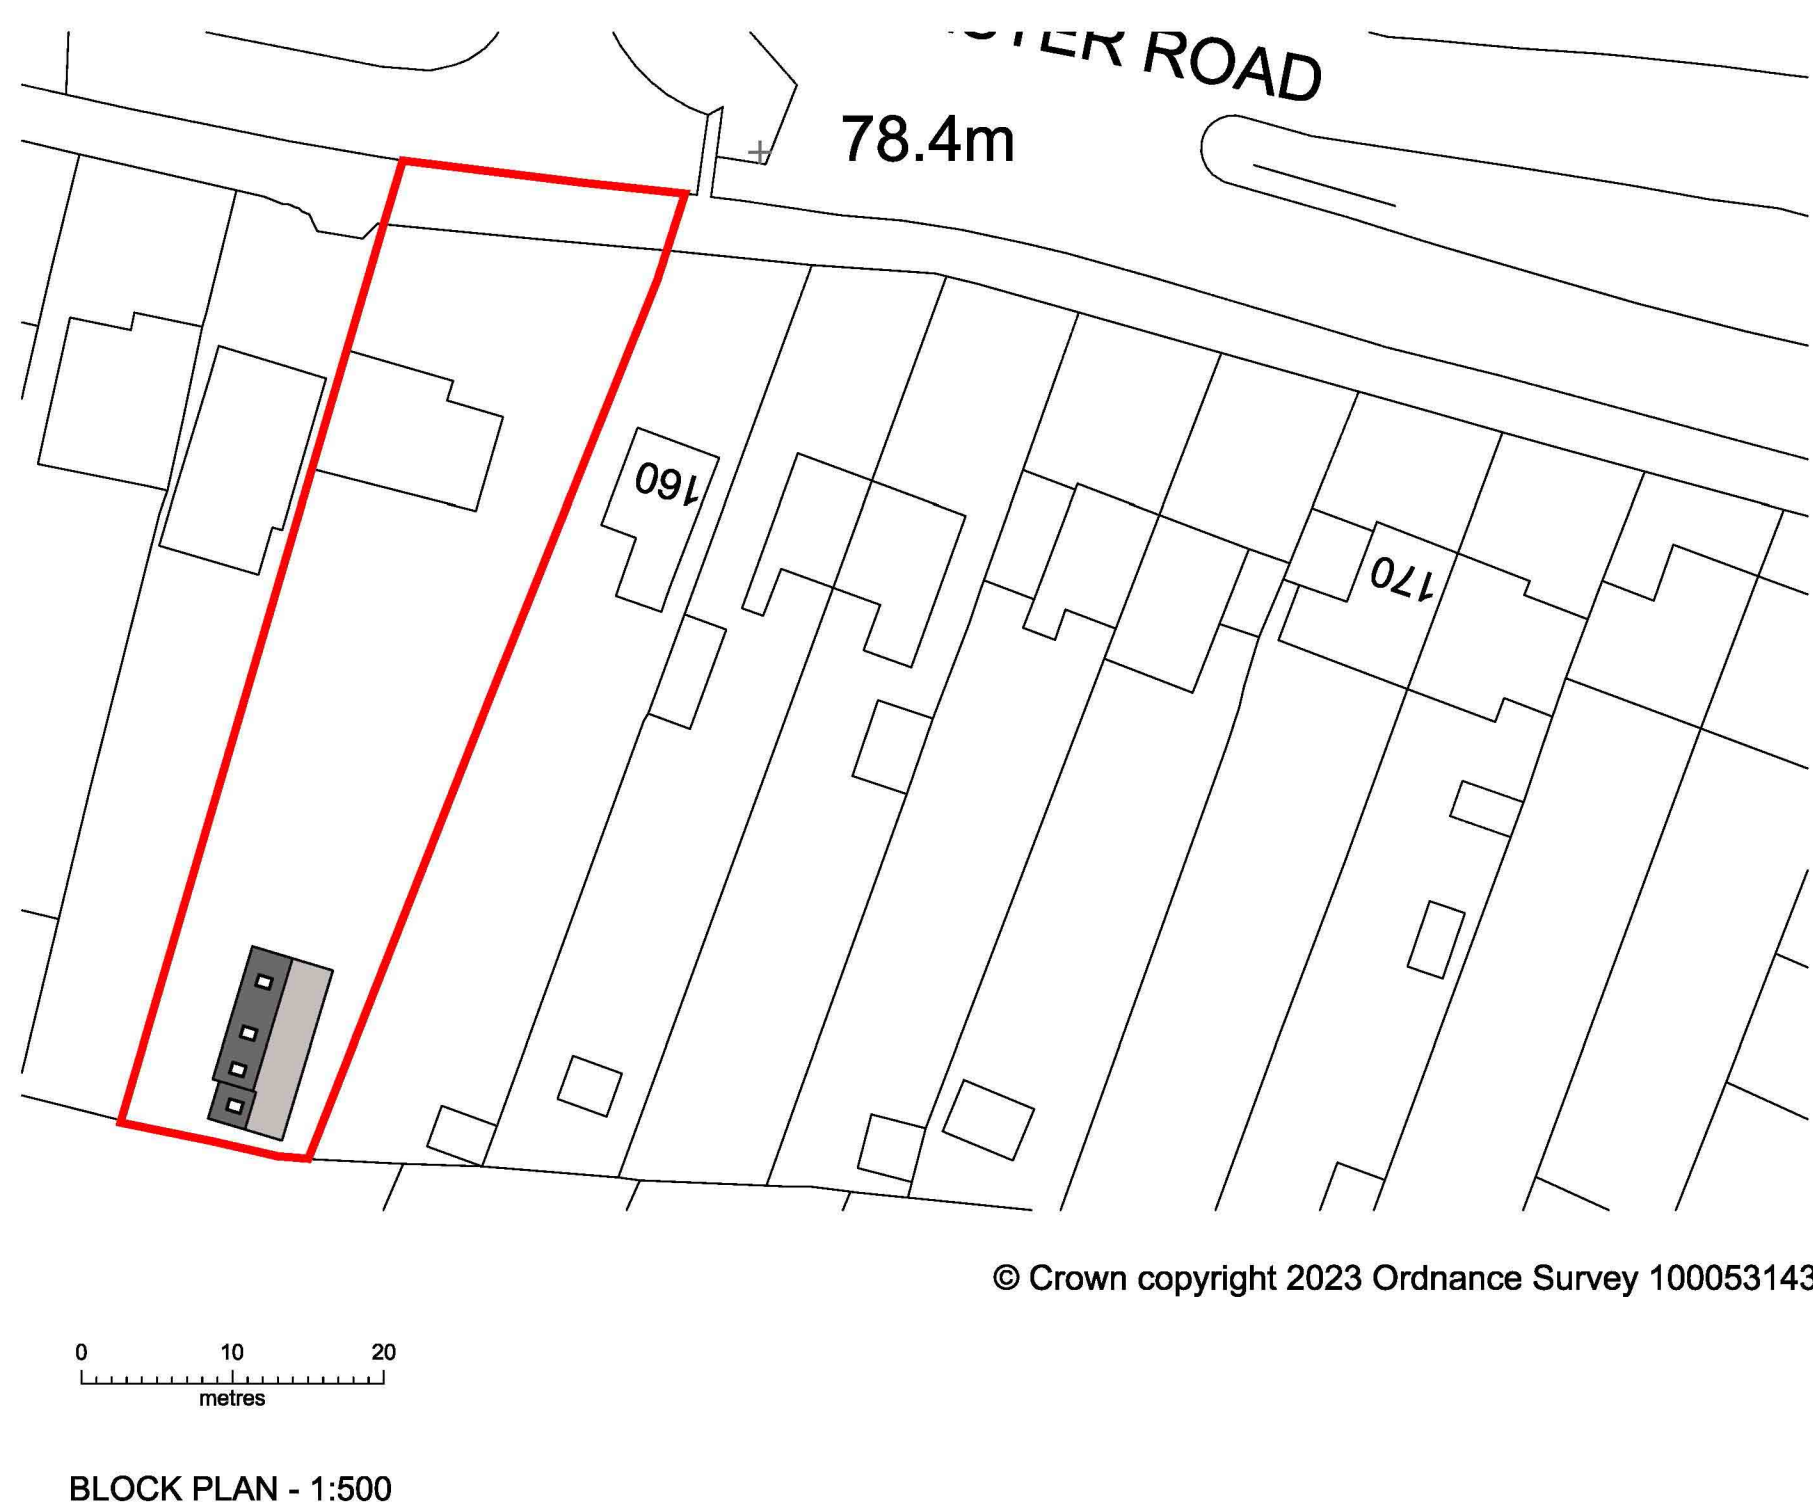


1. Drawings copyright of © Architectural Vistadesigns Ltd
2. Drawings not to be used without written consent.
3. Planning drawings should not be used for the purpose of construction or working drawings.
4. Building Regulation approved drawings are not construction or working drawings.
5. All dimensions must be checked and verified on site before commencing works.
6. OS data may have been used for the purpose of a Planning submission.
7. Do not scale from the drawings.

Revisions		
Rev.	Date	Comments

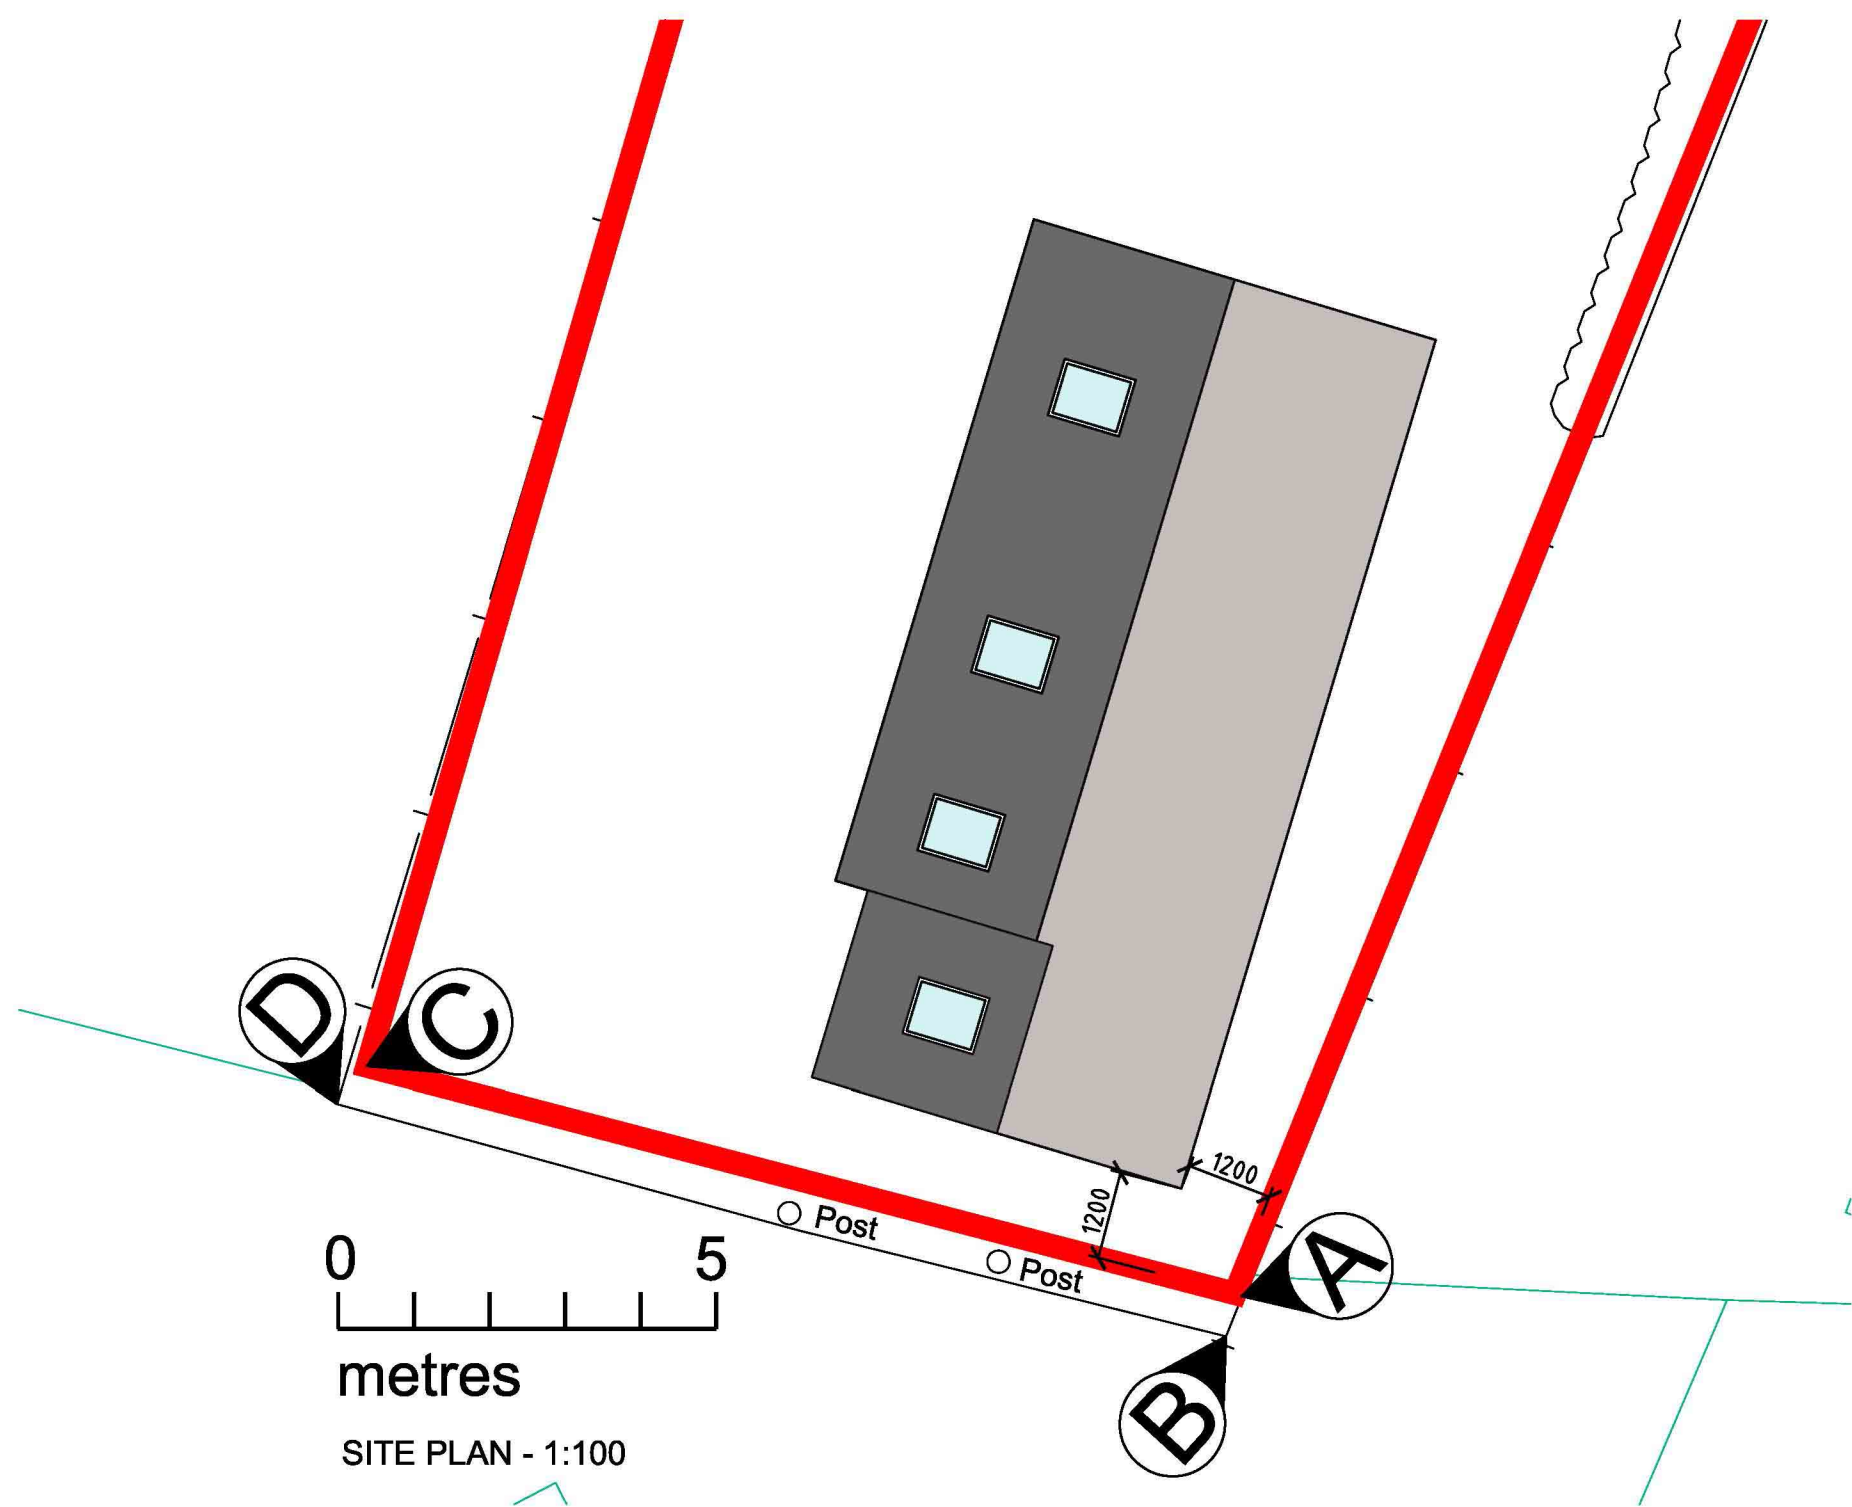

ArchitecturalVistadesigns Ltd

a: The Paddock, 118 Paddock Way, Hinckley, Leics LE10 0BZ

m: 0785 458 2584 t: 01455 698 839

w: www.architecturalvistadesigns.co.uk

e: studio@architecturalvistadesigns.co.uk

Client: Mr and Mrs Veli Dwg Status: PLANNING

Dwg: Proposed Plans

Project: Proposed Annexe and attached Garden Storage Building
at No. 158 Leicester Road, Groby LE6 0DP

Scale: 1:100, 1:500 & 1:1250 @ A1

Date: 18.09.2023 Drawn By: map

Dwg No.	Rev.
AVD-LRG-PL03	-