
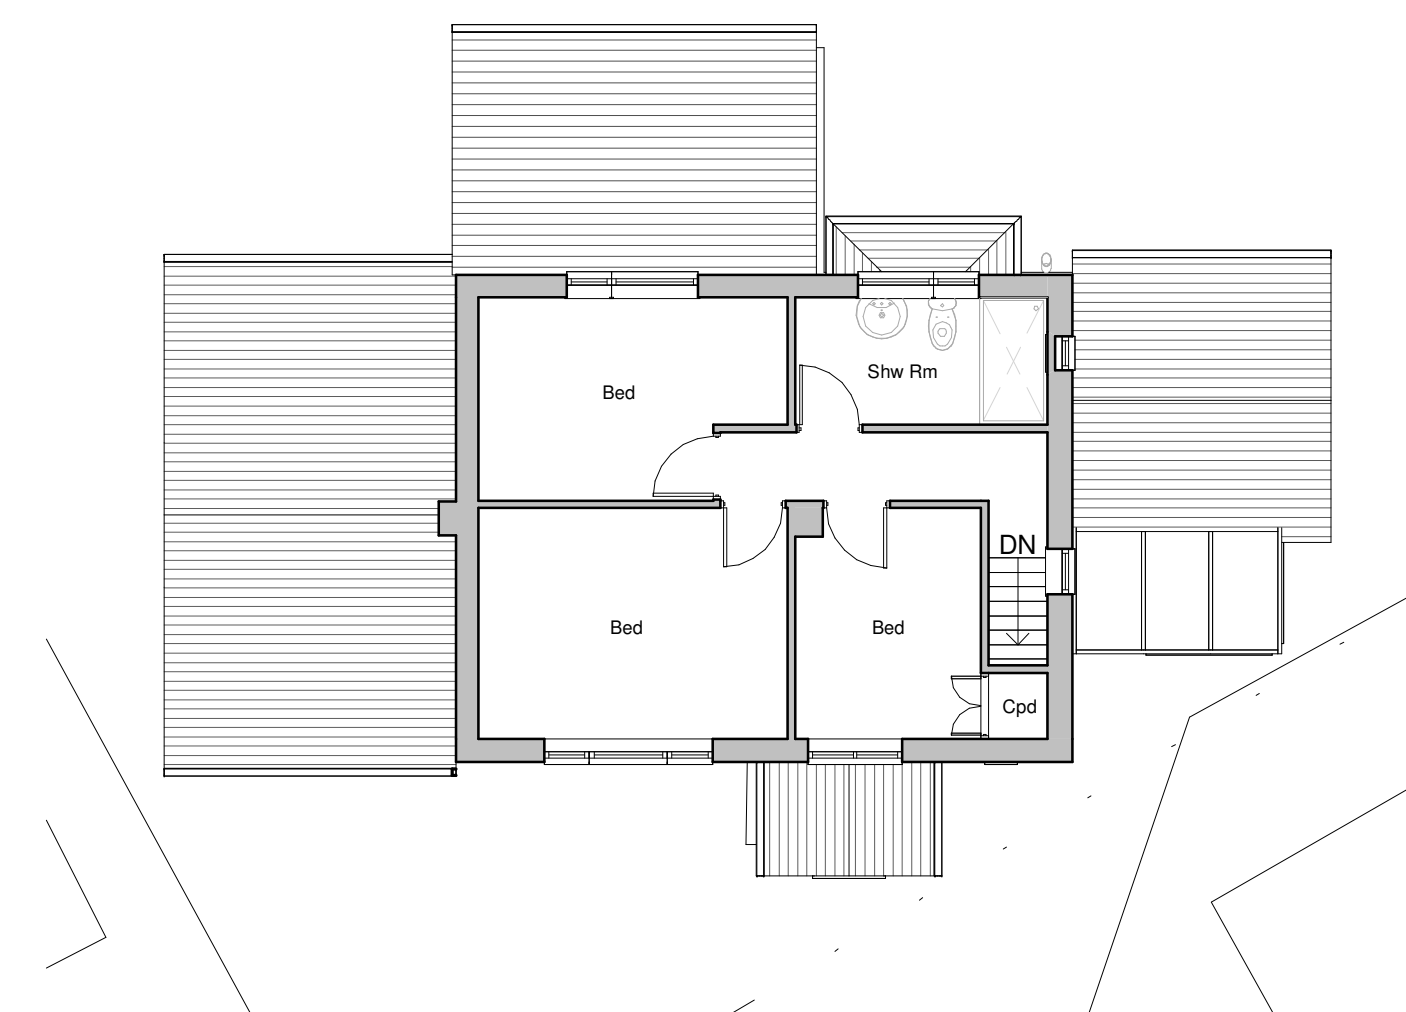
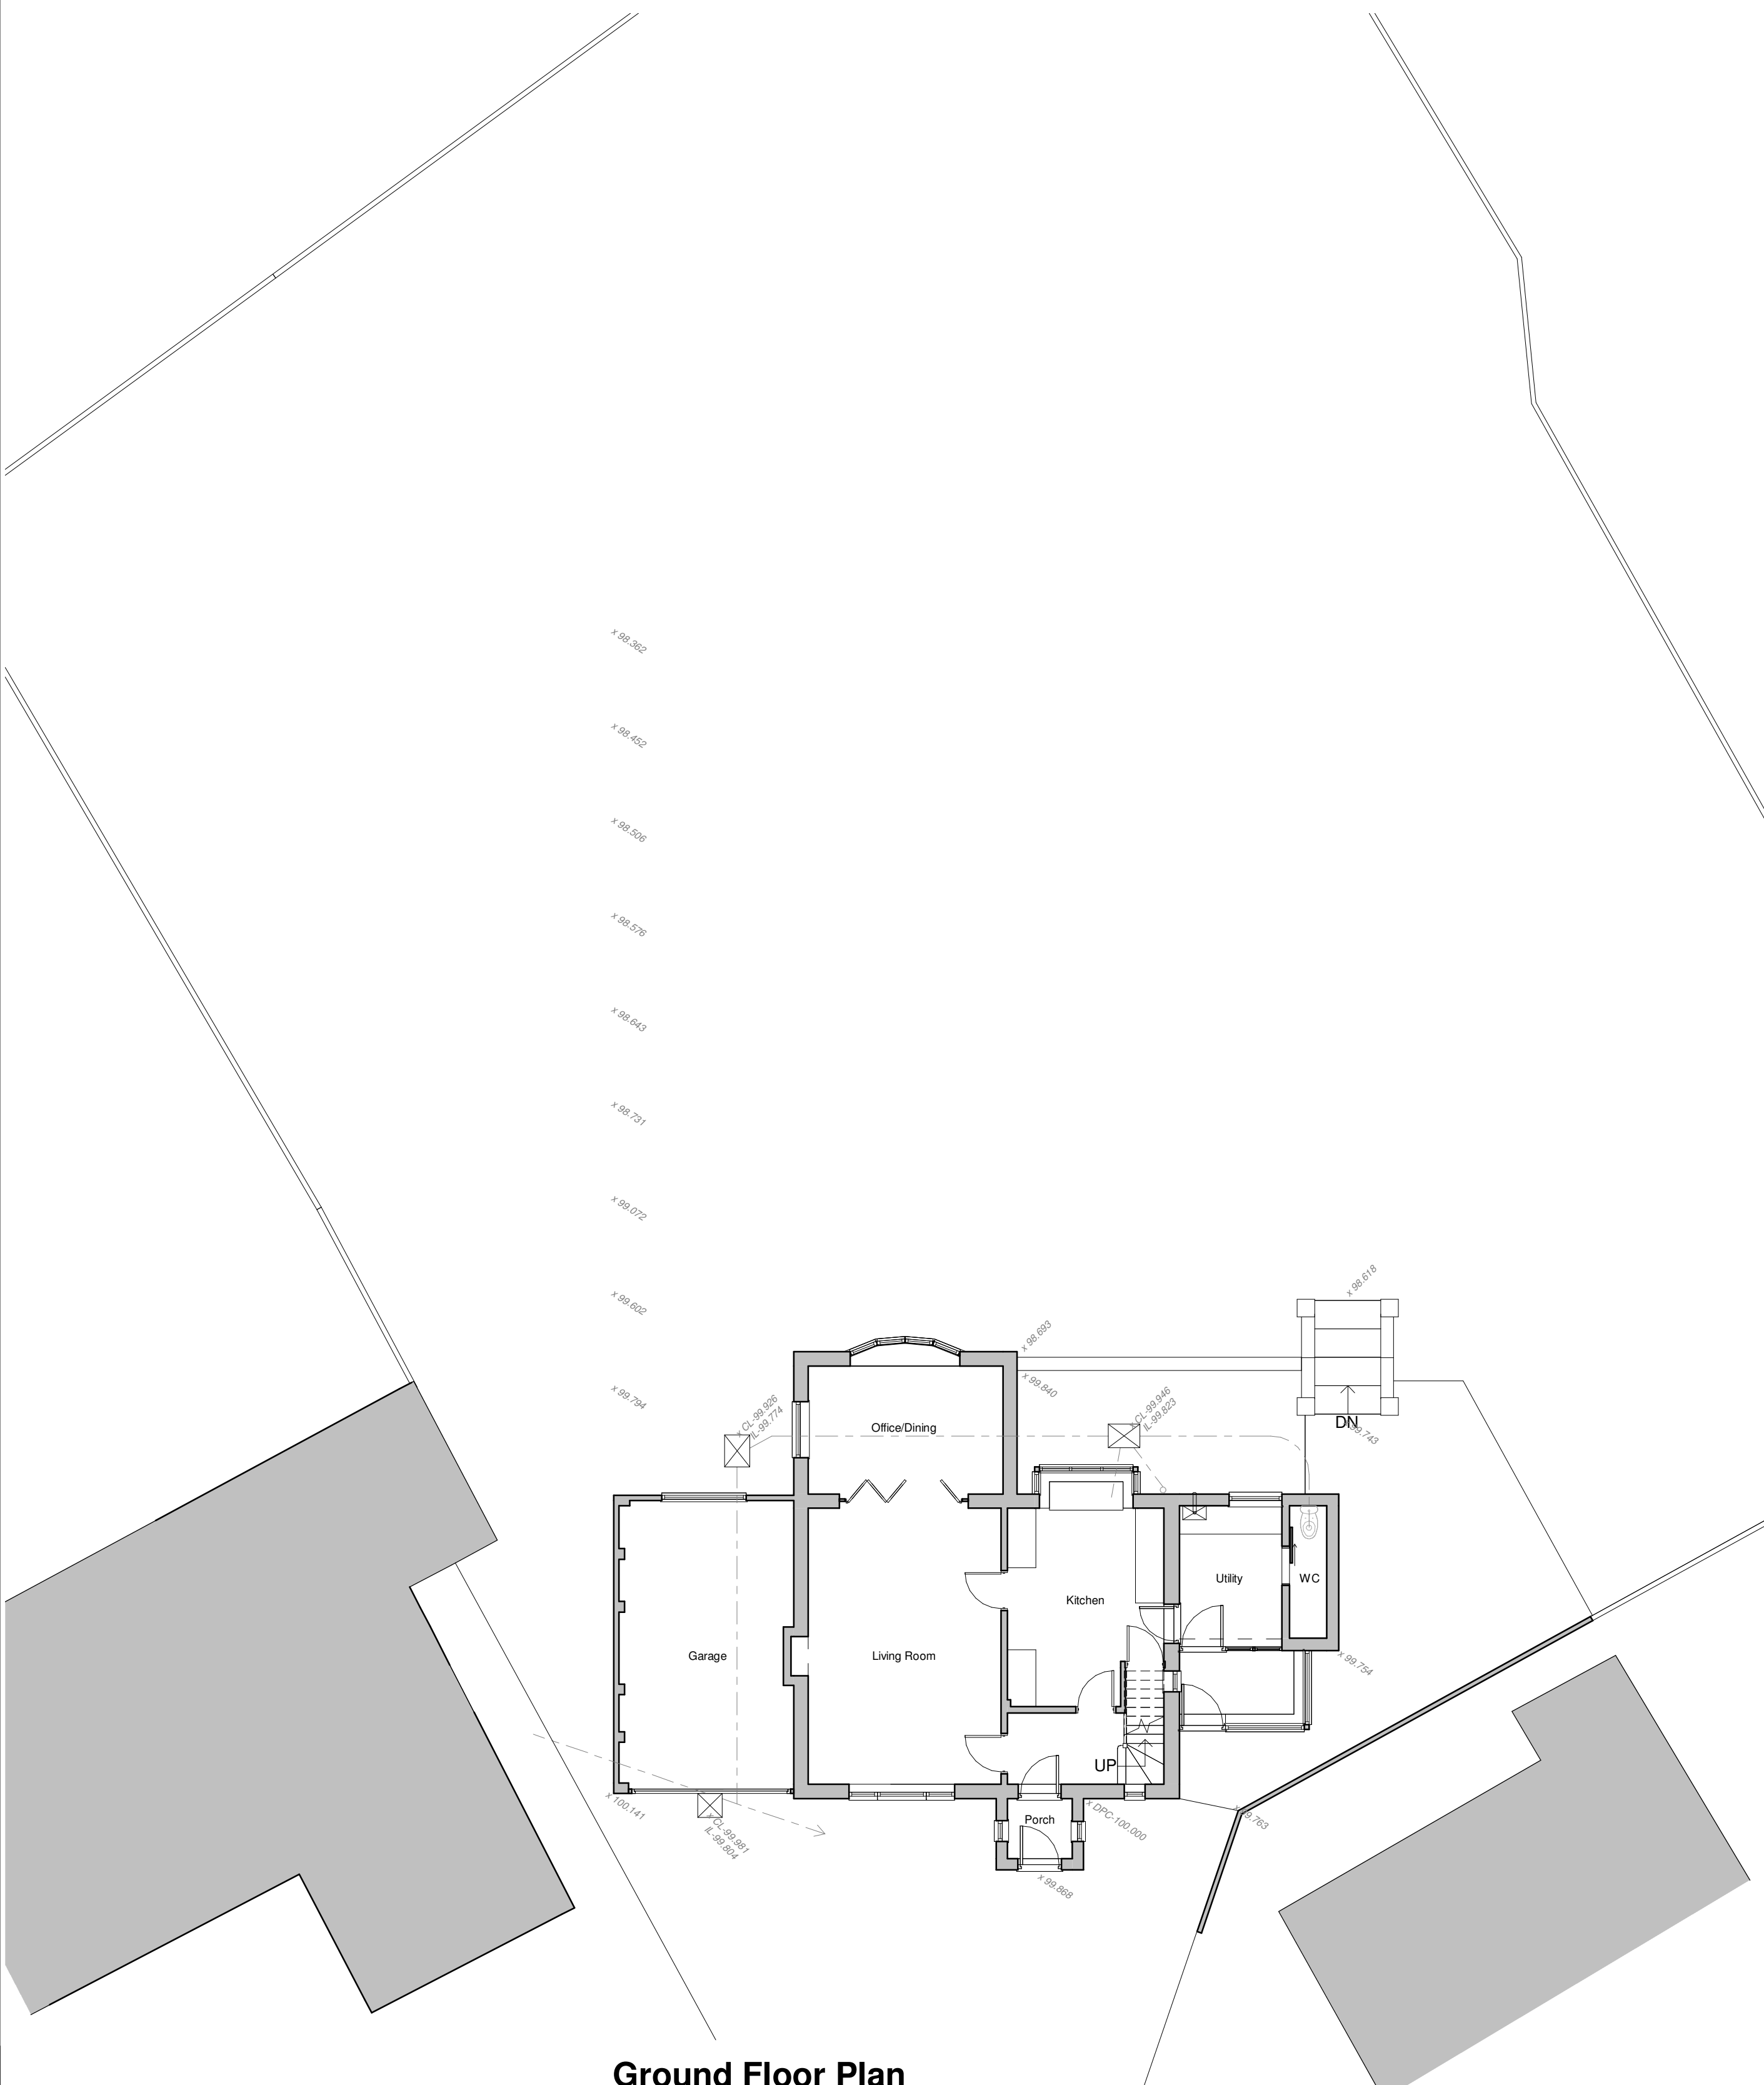
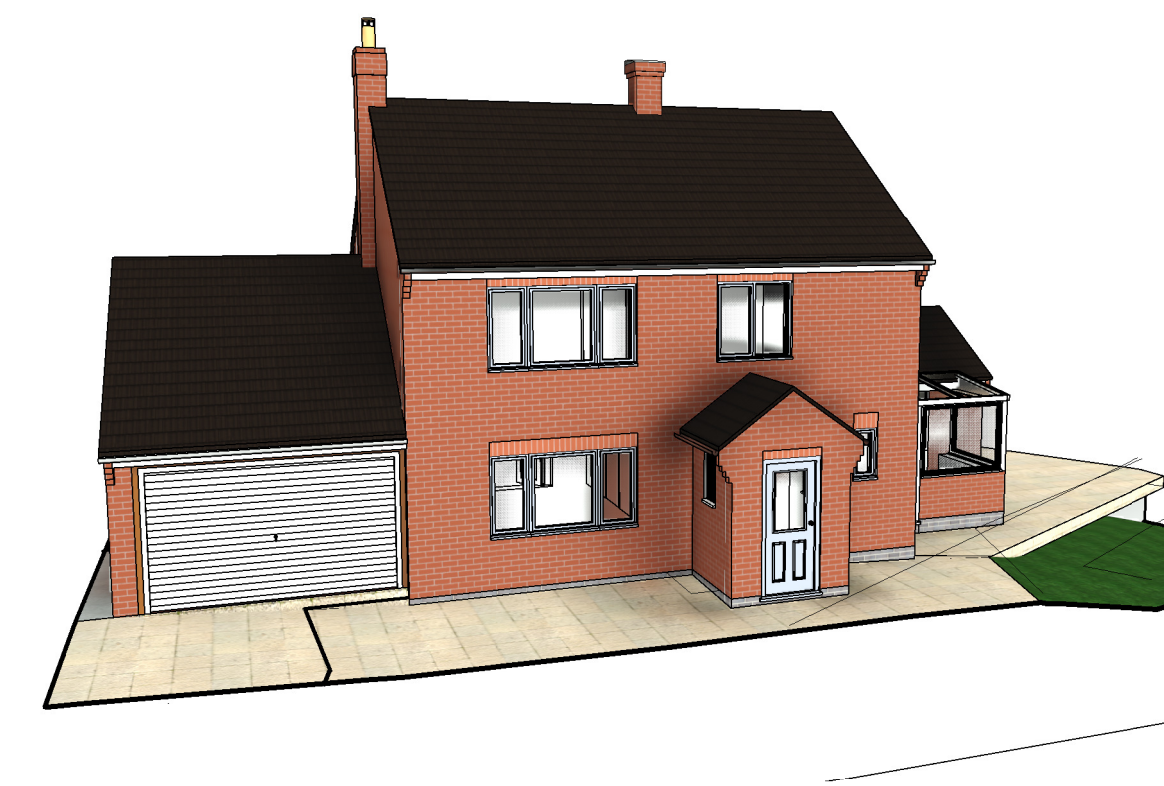
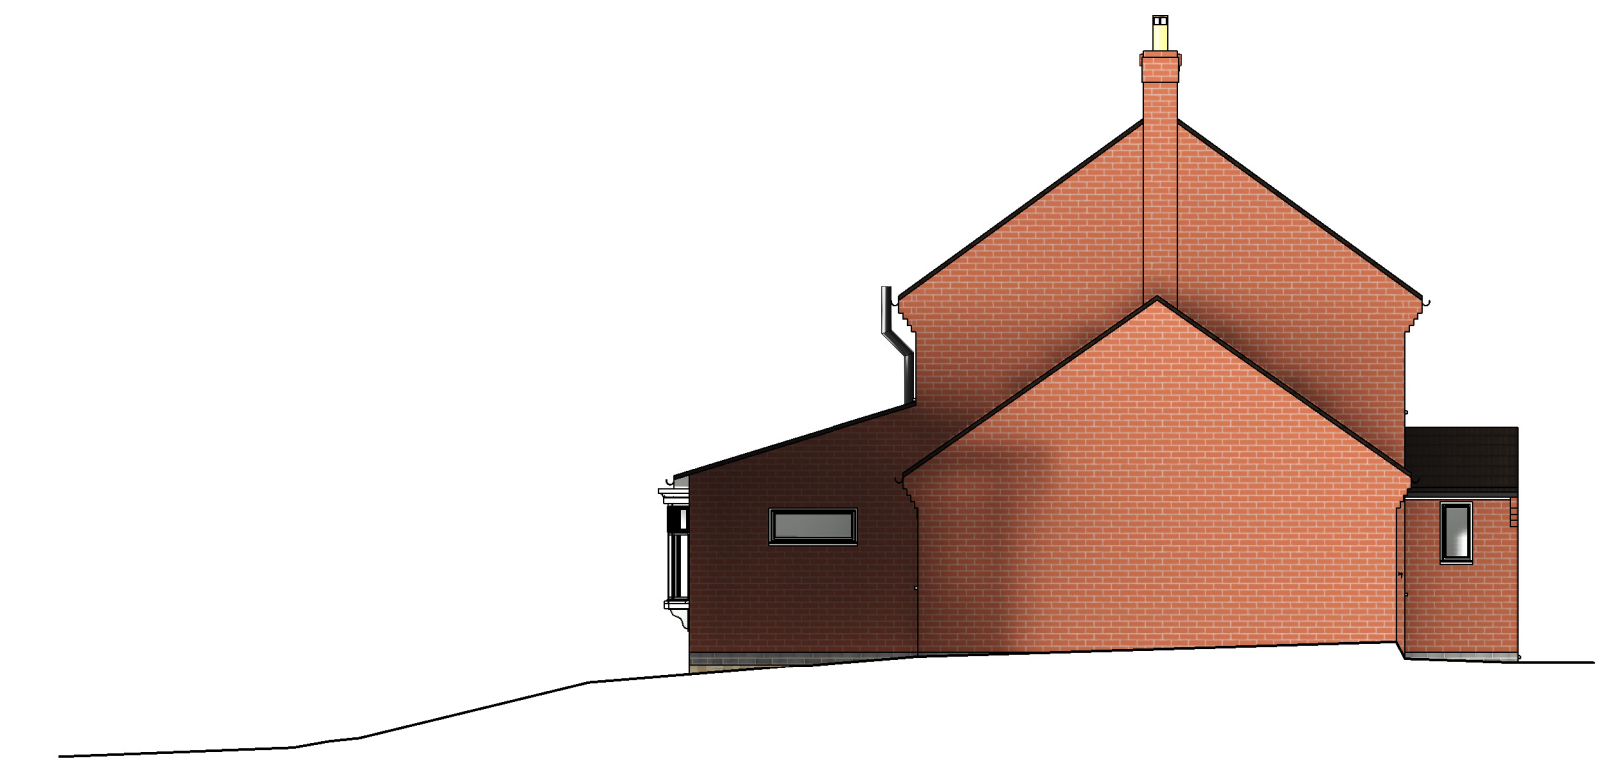


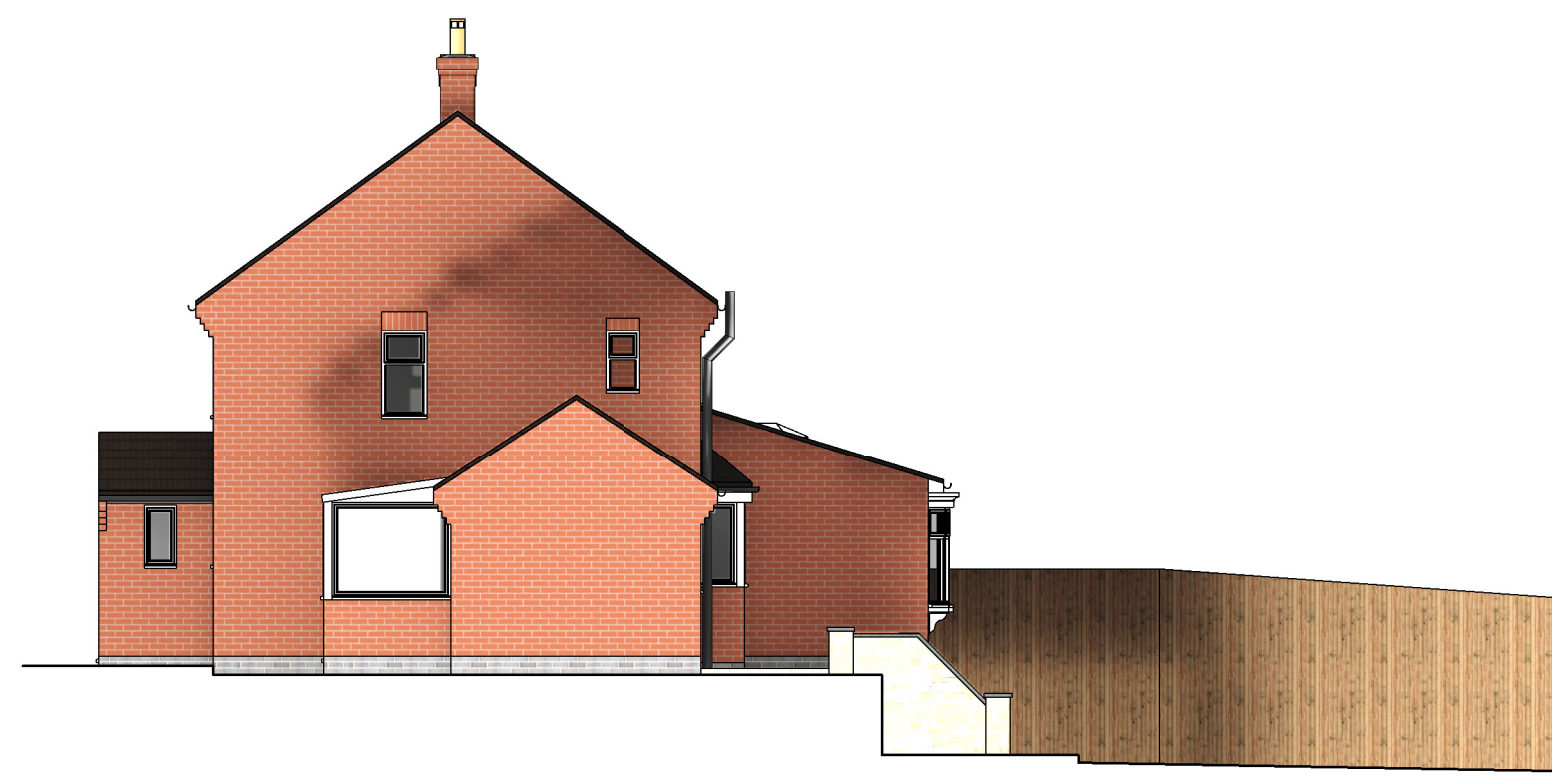

	
ALL DRAINAGE RUNS ARE SHOWN INDICATIVELY ONLY AND SUBJECT TO CCTV SURVEY	
Client Mr & Mrs Greenfield	
Project Title Extensions & Alterations, 22 St. Catherine's Avenue, Market Bosworth	19 Station Road Hinckley Leicestershire LE10 1AW Tel: 01455 635 665 Fax: 01455 618 971 www.hayward-architects.co.uk
Drawing Title Existing Survey	
Scale 1:100	Sheet A1
Author SS	Job No. 22/04
Checked by ZLM	Drawing No. 01A
Status Planning Stage	