


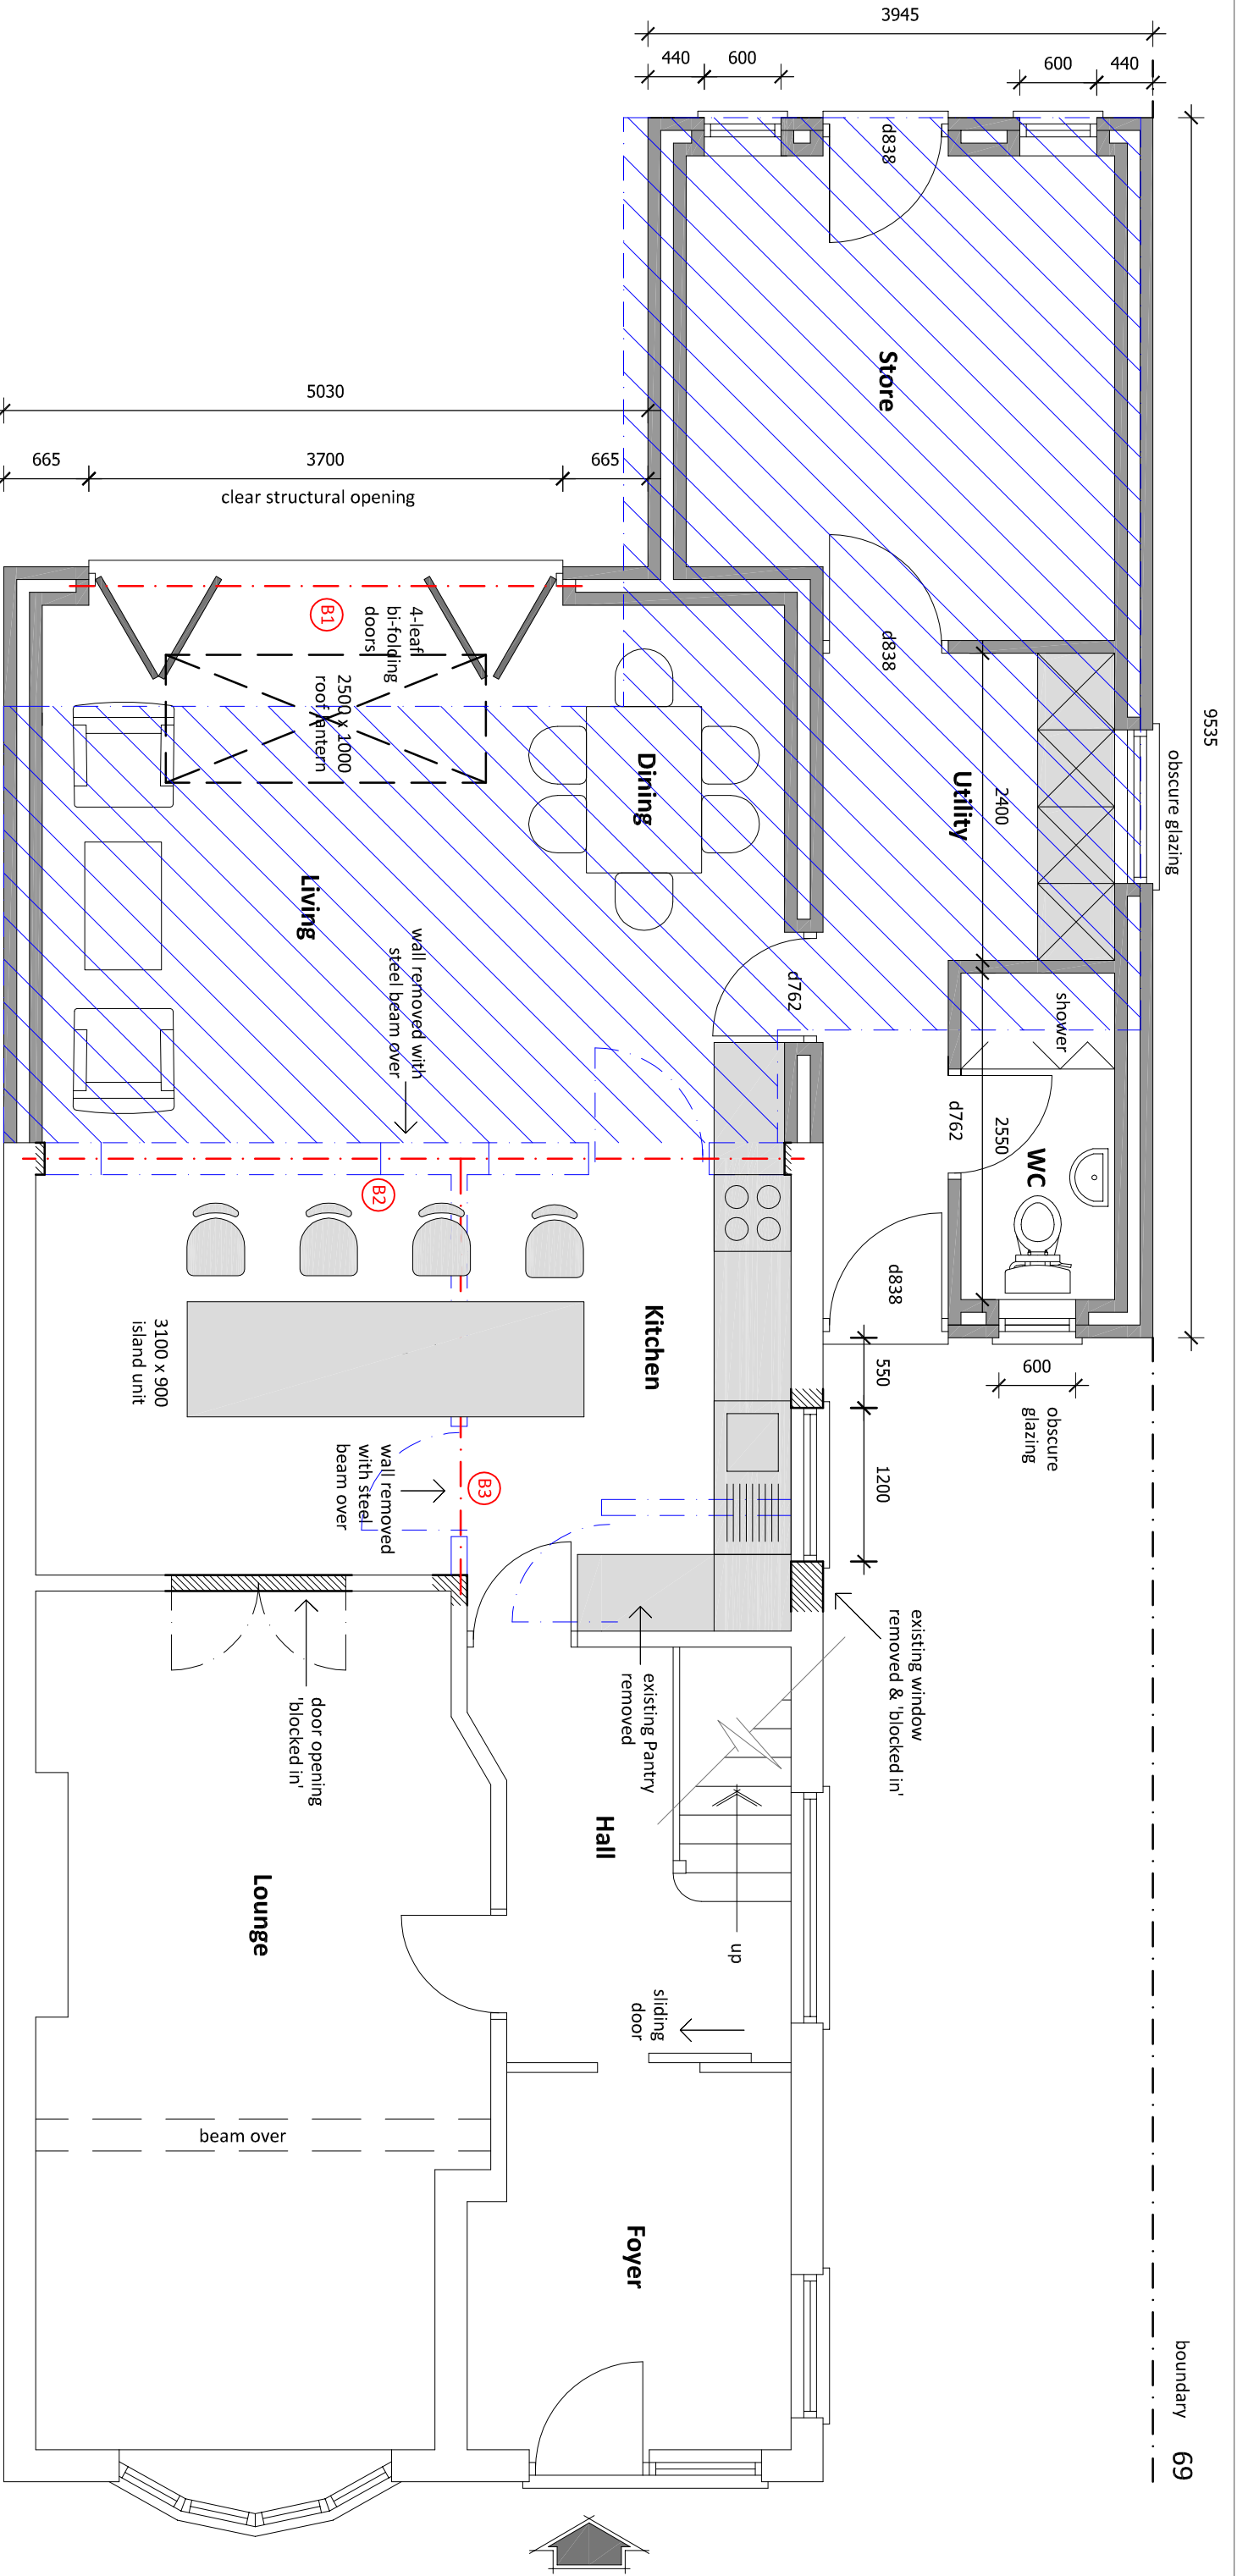


65 boundary

9535
obscure glazing

boundary 69

LEGEND

- Walls Removed
- Existing Conservatory & Garage Removed
- Steel Beams to Structural Engineer's calculations
- New Kitchen units and layout indicative only - final design by the client

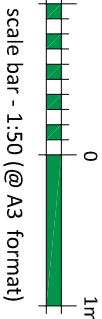

PROPOSED GROUND FLOOR

Single Storey Rear
Extension
& Internal Alterations

Mr & Mrs Wilson
67 Sapcote Road,
Burbage, LE10 2AS

dwg no:- 25.10.02B scale:- 1:50 (A3) date:- Mar 2025

pgs design
mobile:- 07827 930918
pgsdesign2014@gmail.com