



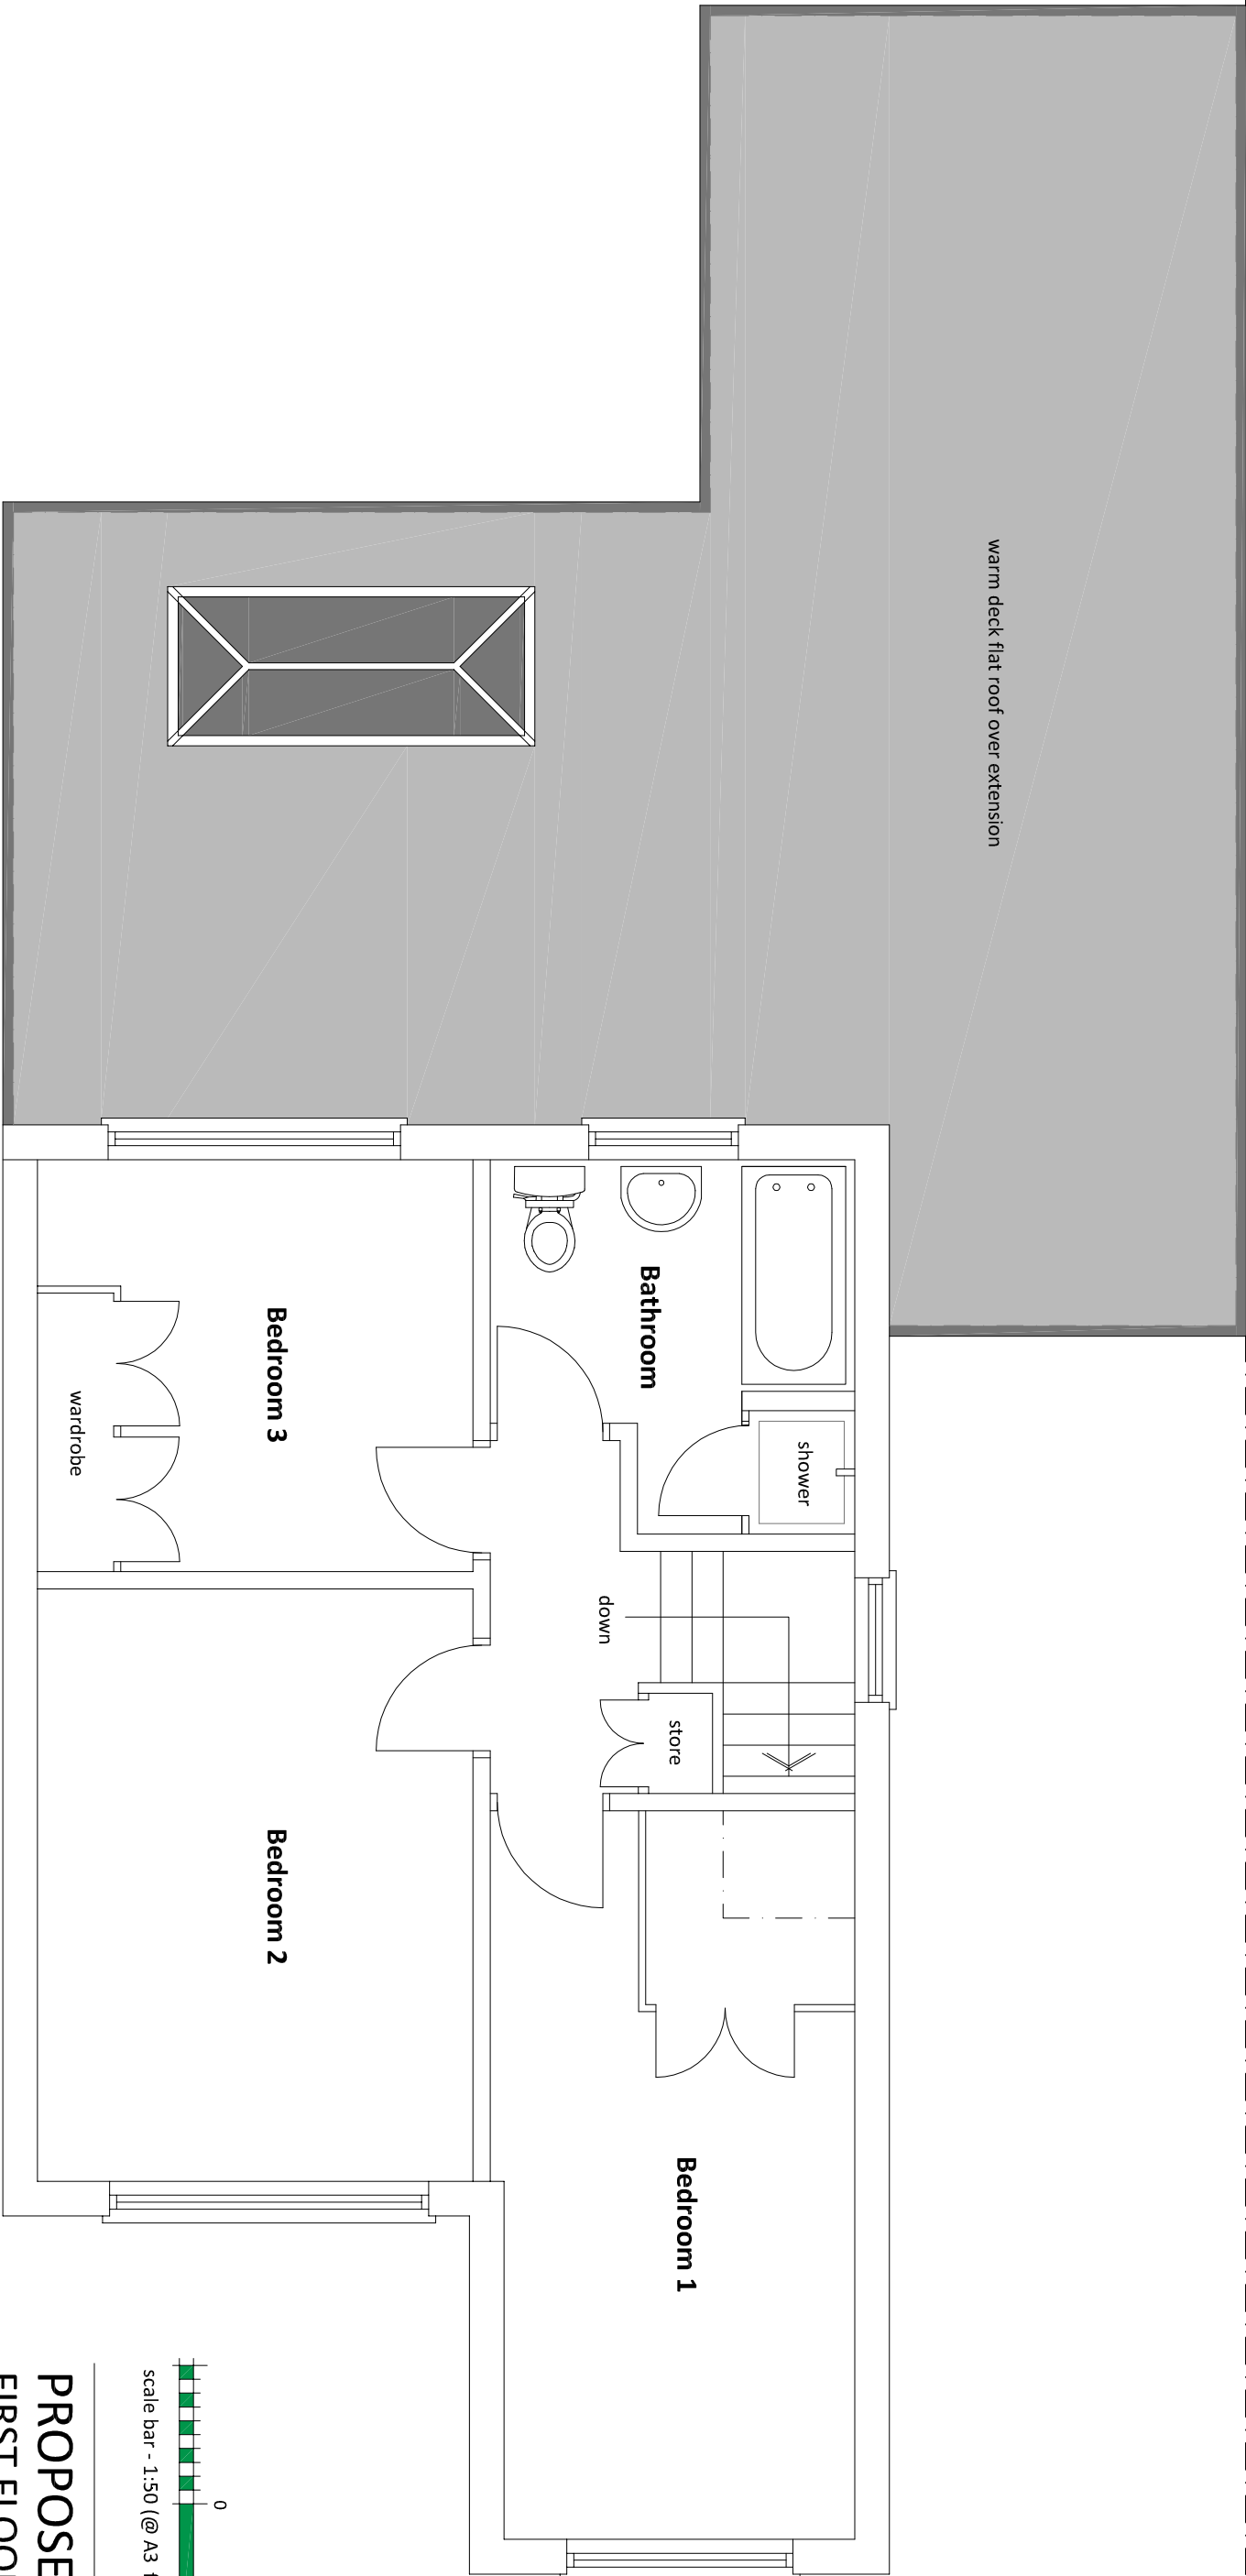

65 boundary

boundary 69

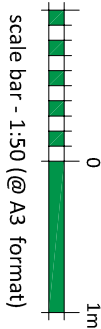

**PROPOSED
FIRST FLOOR**

Single Storey Rear
Extension
& Internal Alterations

Mr & Mrs Wilson
67 Sapcote Road,
Burbage, LE10 2AS

dwg no:- scale:- date:-
25.10.03B 1:50 (A3) Mar 2025