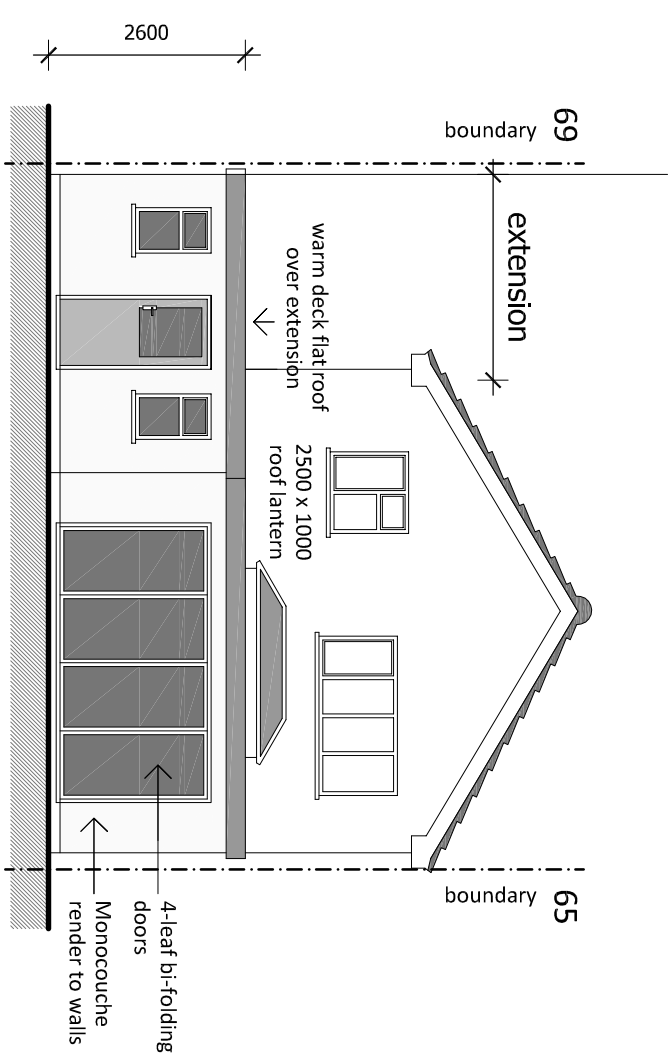
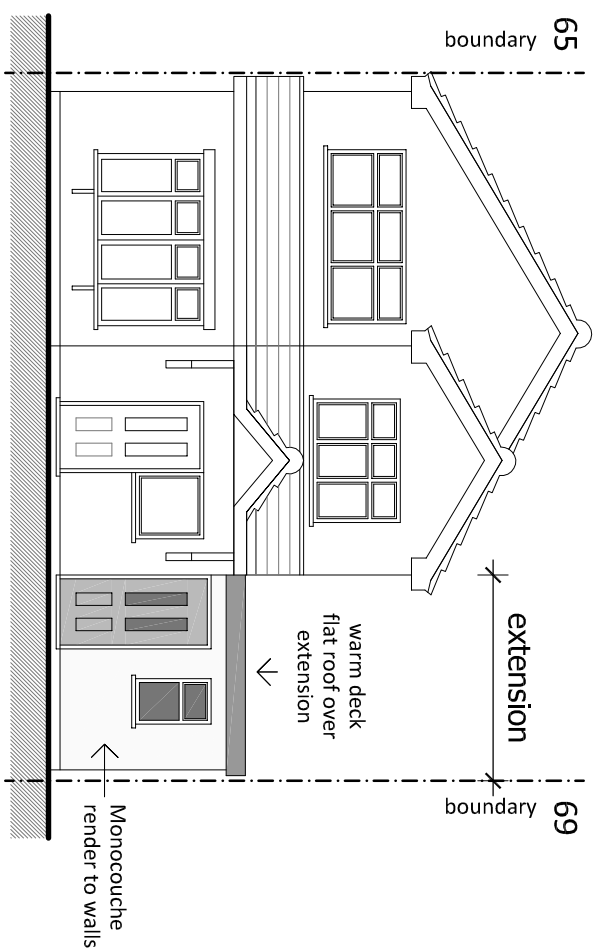
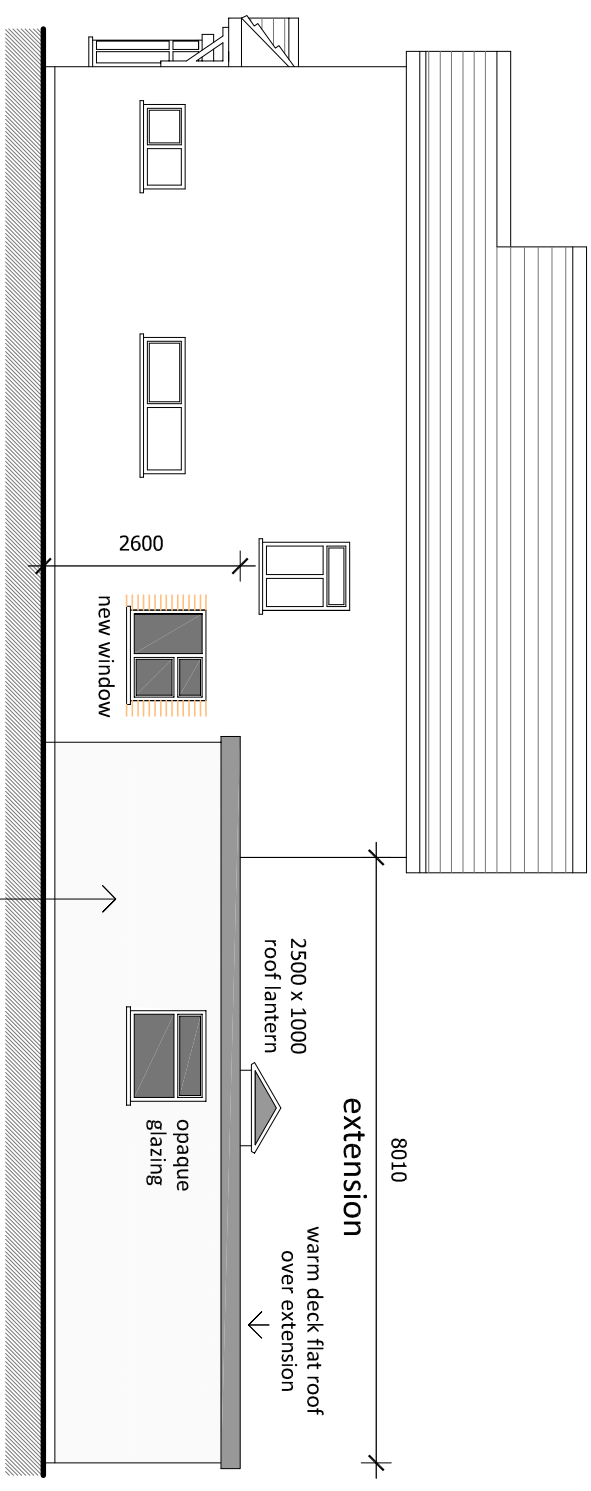
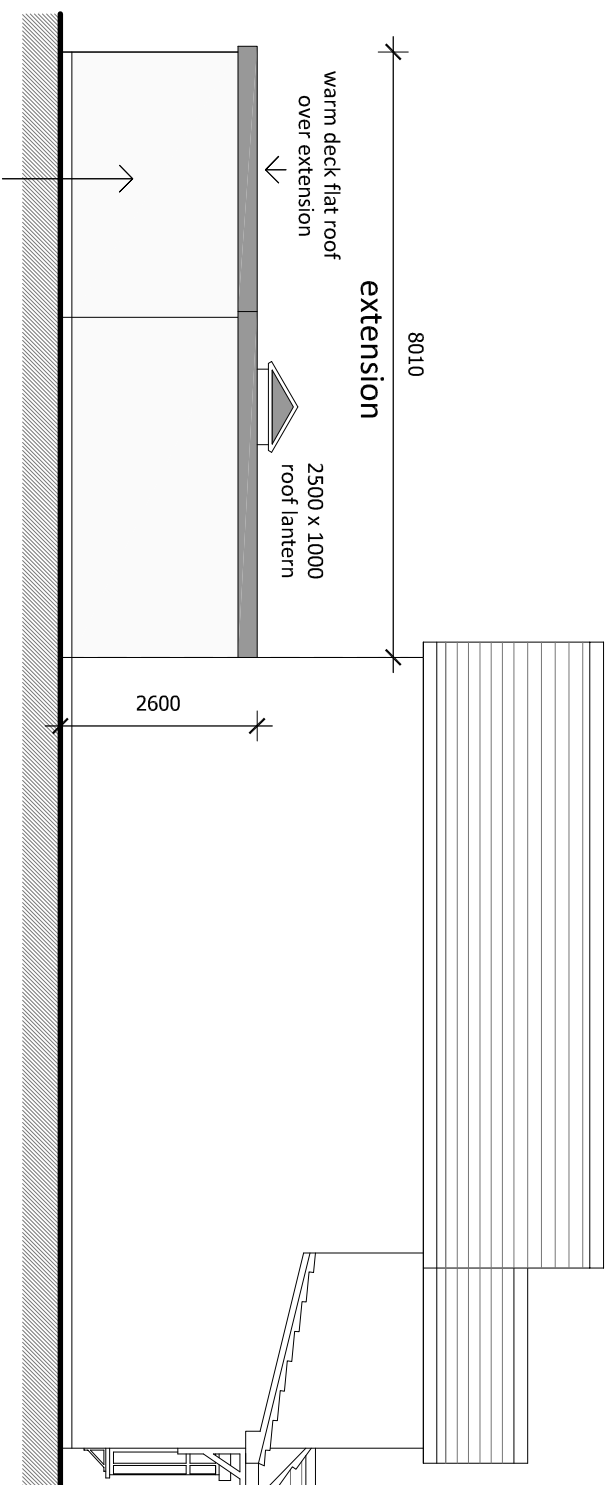


PROPOSED ELEVATIONS

Single Storey Rear Extension & Internal Alterations

Mr & Mrs Wilson
67 Sappcote Road,
Burbage, LE10 2AS

dwg no:- scale:- date:-
25.10.05B 1:100 (A3) Mar 2025