



Proposed Section 1
1 : 100

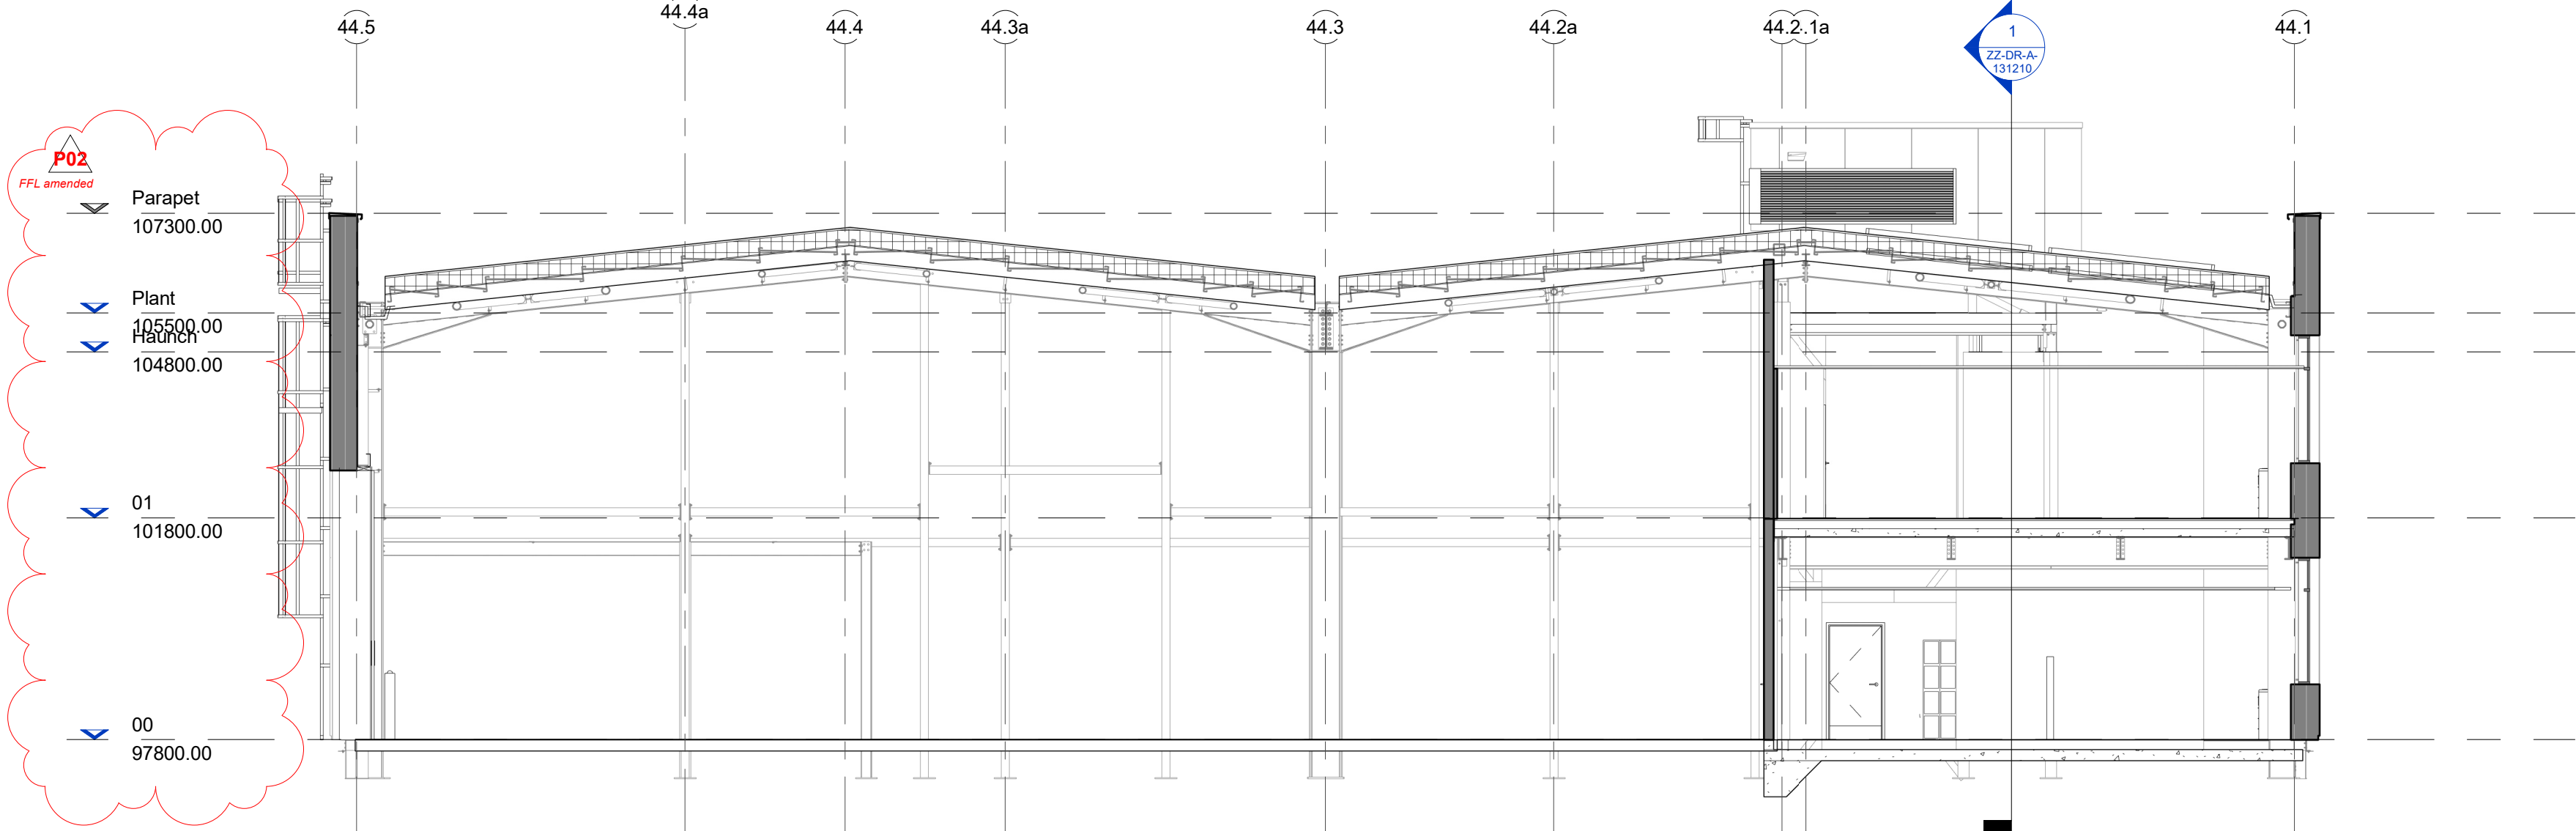

Proposed Section 2
1 : 100

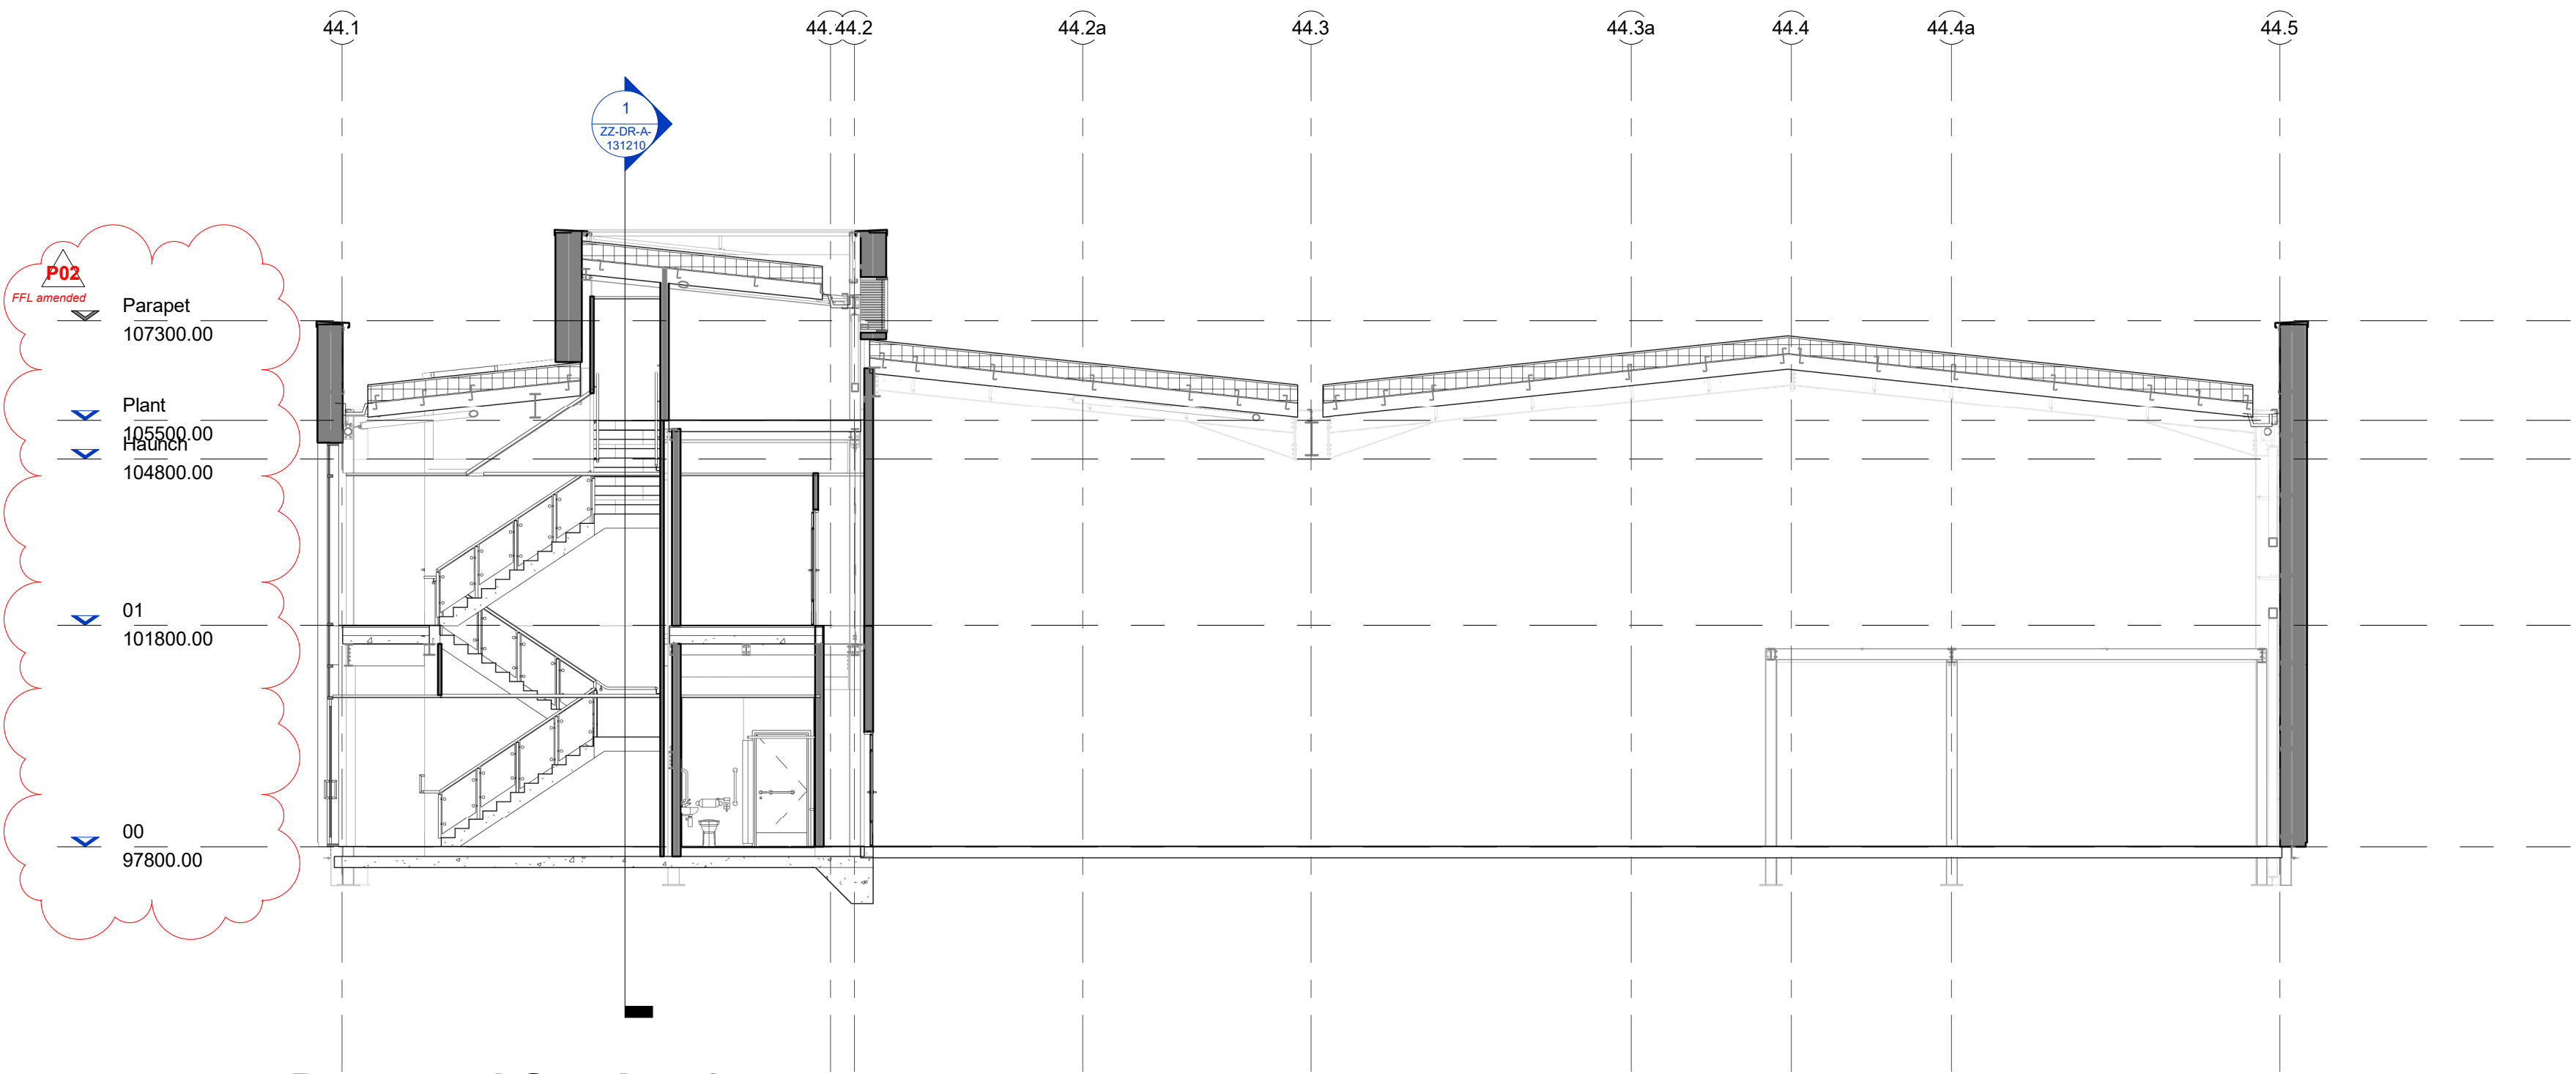

Proposed Section 3
1 : 100

SGP
Architects + Masterplanners

Waterfront House
2a Smith Way
Grove Park
Enderby
Leicester LE19 1SX
t: +44 (0)116 247 0557
www.stephengeorge.co.uk
MIRA North
(Plot 44)

Drawing Name:
Proposed Sections

Drawing Stage: **PRELIMINARY**

Status: **S3**

SGP File Ref: 21-092-003-SGP-44-ZZ-M3-A-000001

SGP Project No. Date Drawn Team Scale Rev

Drawing Number: Project-Originator-Functional-Spatial-Form-Description-Number

L055-SGP-ZZ-DR-A- 131210

