


Opening Cut Through As Shown
Walls Plaster Finished To Blend
With Existing Walls

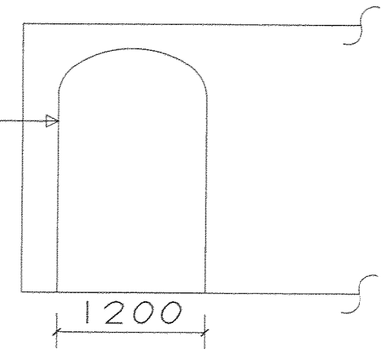

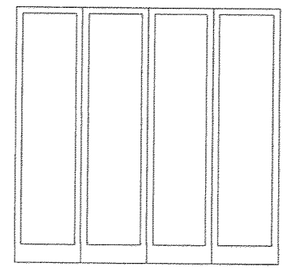

New Bi-fold Doors To
Replace Existing

View From Arrow A

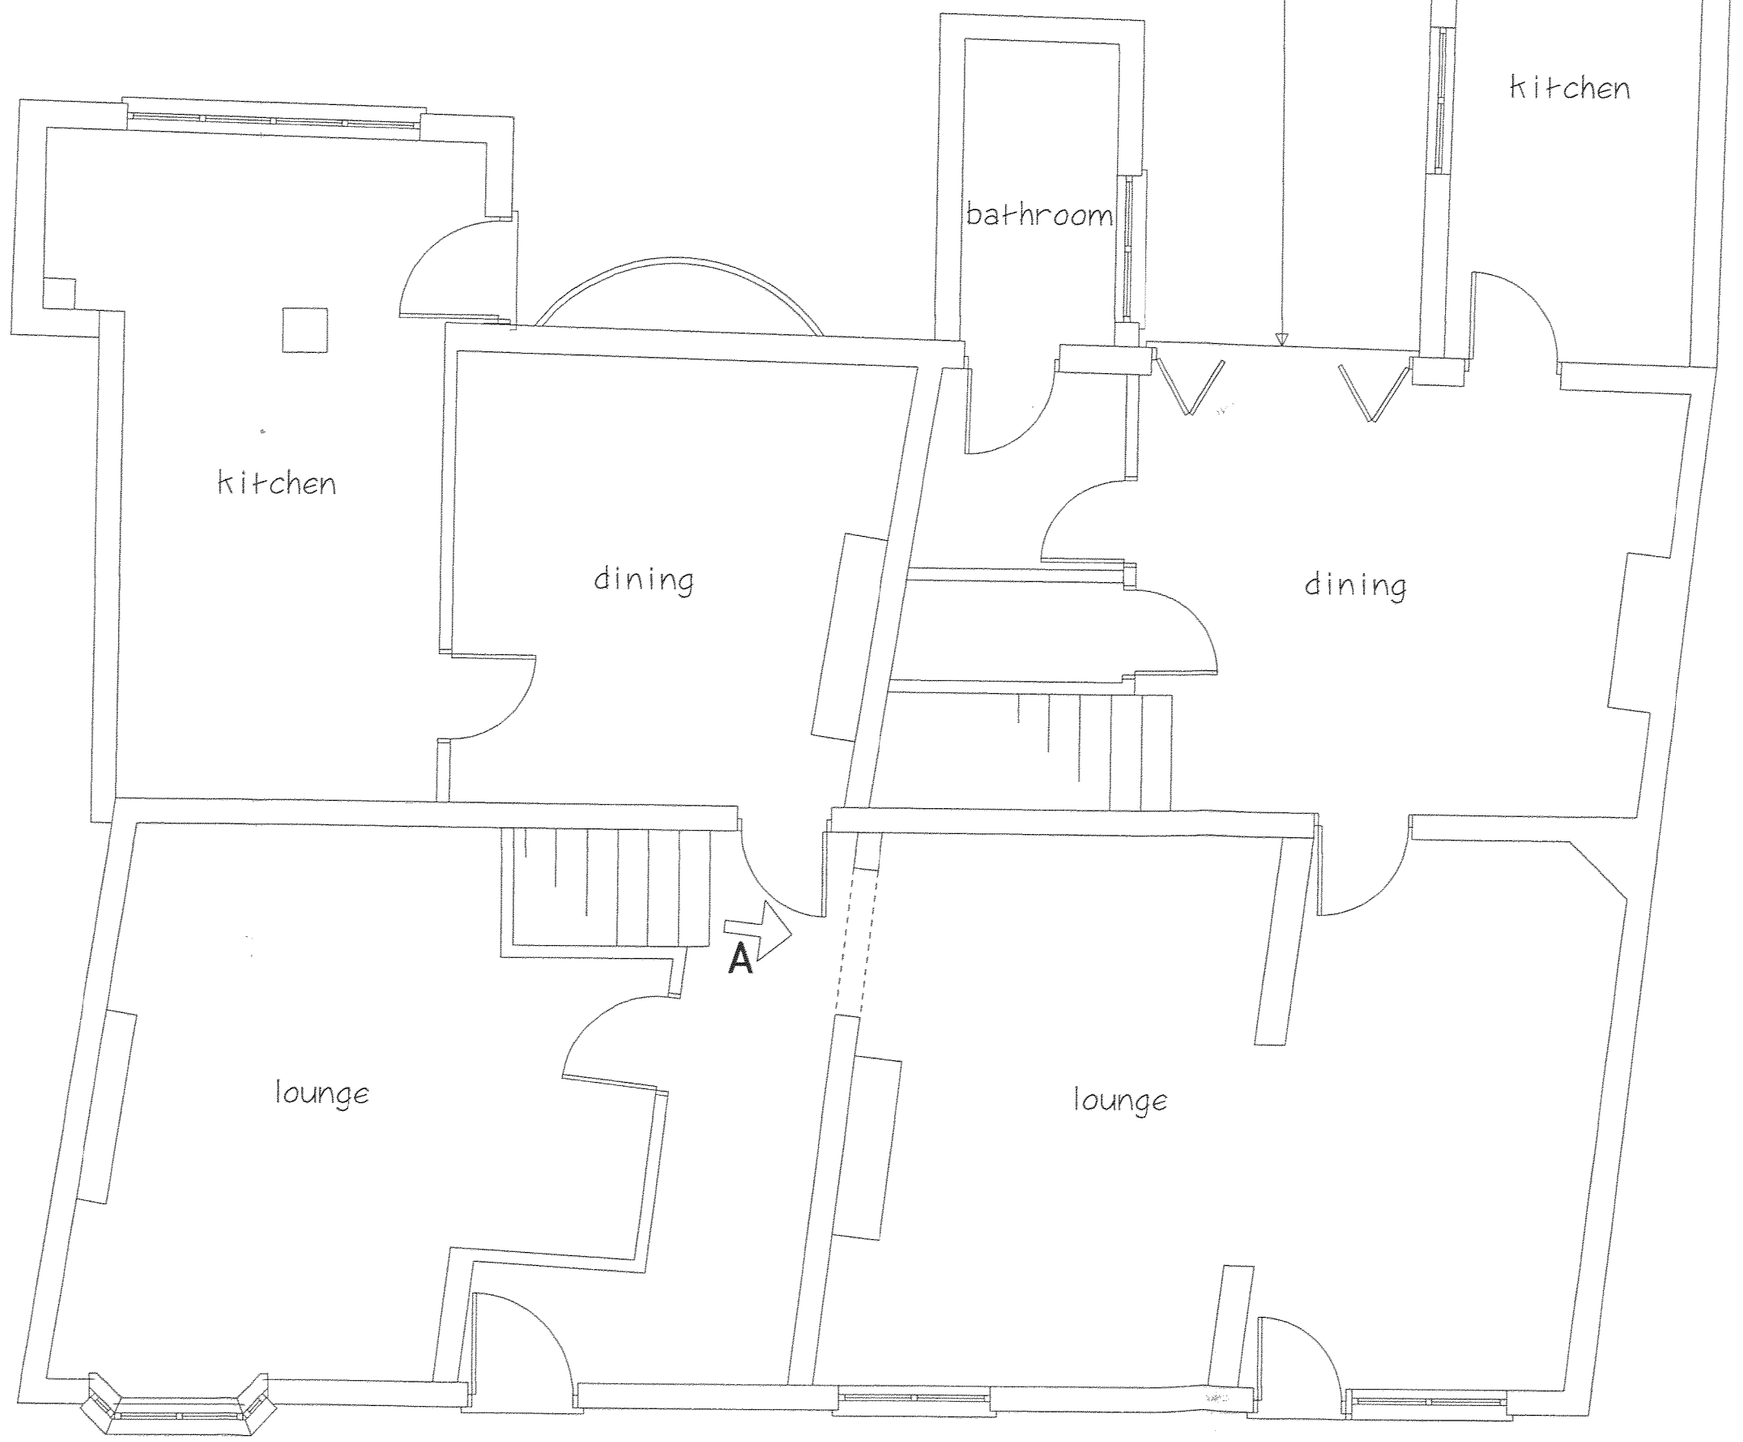

Number 18

Number 14

DEVELOPMENT
SERVICES
17 JUN 2010
RECEIVED

CLIENT
Mr & Mrs I R Lander

JOB TITLE
Land To The Rear O
14-18 Market Place
Market Bosworth

DRAWING TITLE
Proposed Opening
To Provide Access
From No 18 To
No 14 Market Place

SCALE	DATE	DRAWN BY
1:50	May 2010	D Wilkinson A Moore

PP-01114117

DRG NO	
4229 - 0139	1