



FRONT ELEVATION
Scale 1:100



REAR ELEVATION
Scale 1:100

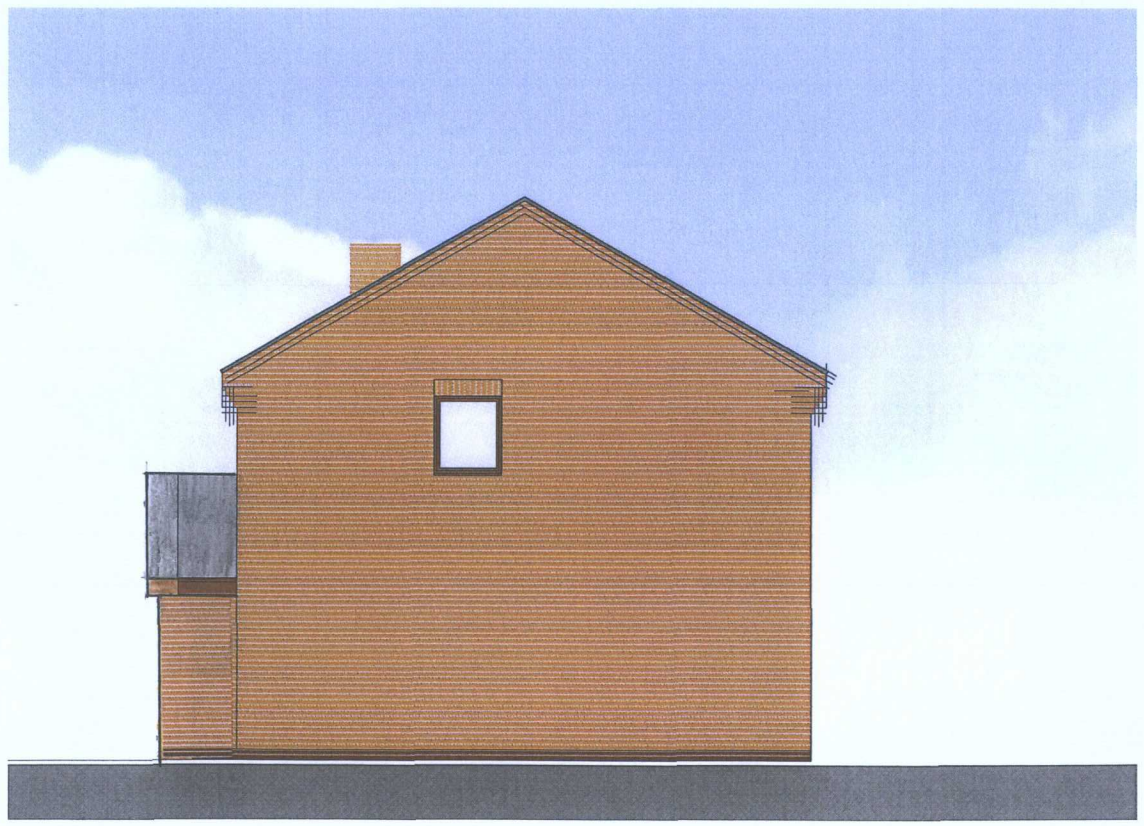

SIDE ELEVATION
Scale 1:100

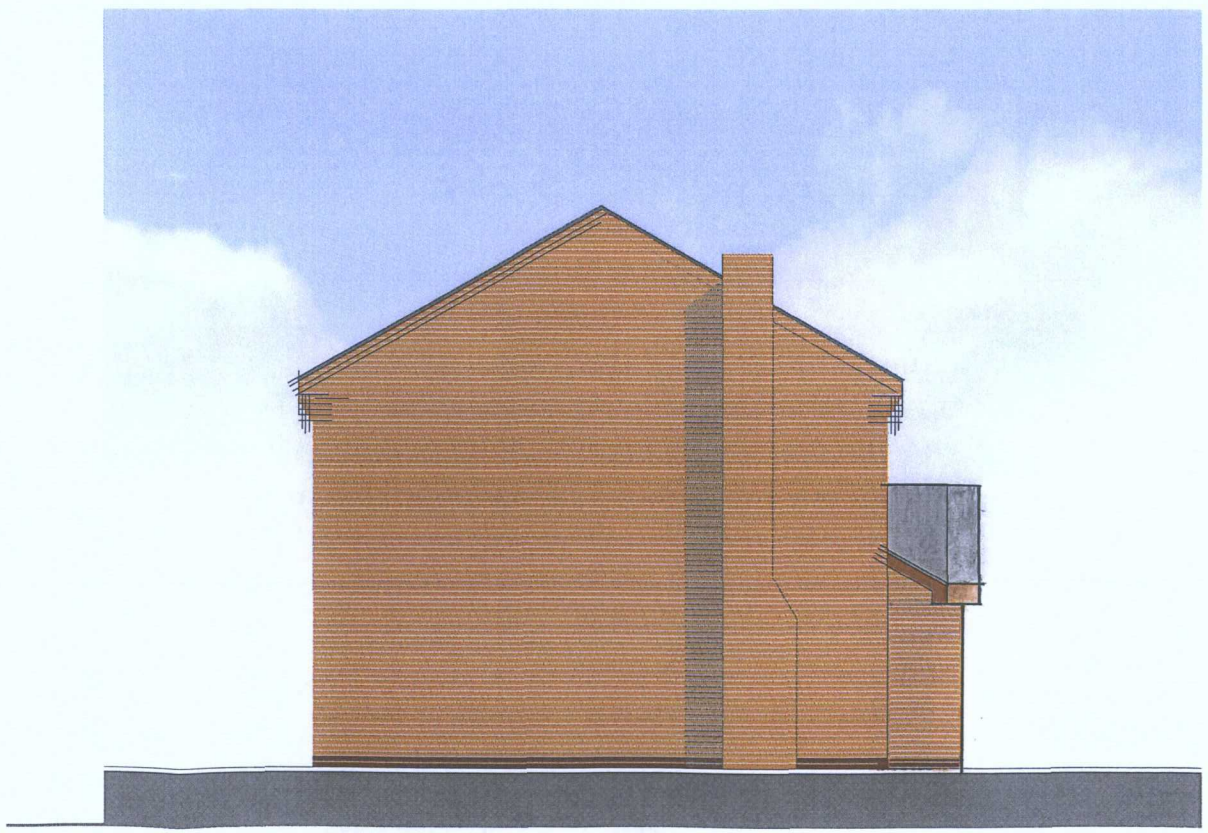

SIDE ELEVATION
Scale 1:100

DEVELOPMENT SERVICES
14 JUN 2010
RECEIVED

Rev	Description	Initial	Date

Reynolds Associates
16 Oakwood Road,
Oak Tree Business Park
Mansfield,
Nottingham.
NG18 3HQ
T: 01623 654351 F: 0871 750 1968
www.reynolds-associates.co.uk

Job title
A King
15 Surrey Close
Burbage
Leicester

Drawing title
EXISTING ELEVATIONS

Scale at A3	1:100
Date	Aug 09
Drawn by	KFR
Checked by	KFR

Job No.	Drg. No.	Rev. No.
10390	L130	A

Chartered Institute of Architectural Technologists