
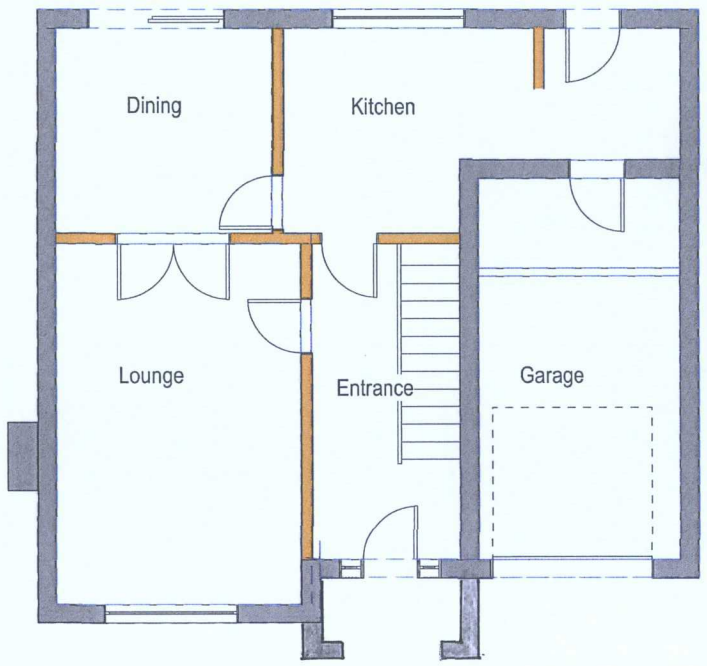


EXISTING GROUND FLOOR PLAN
Scale 1:100

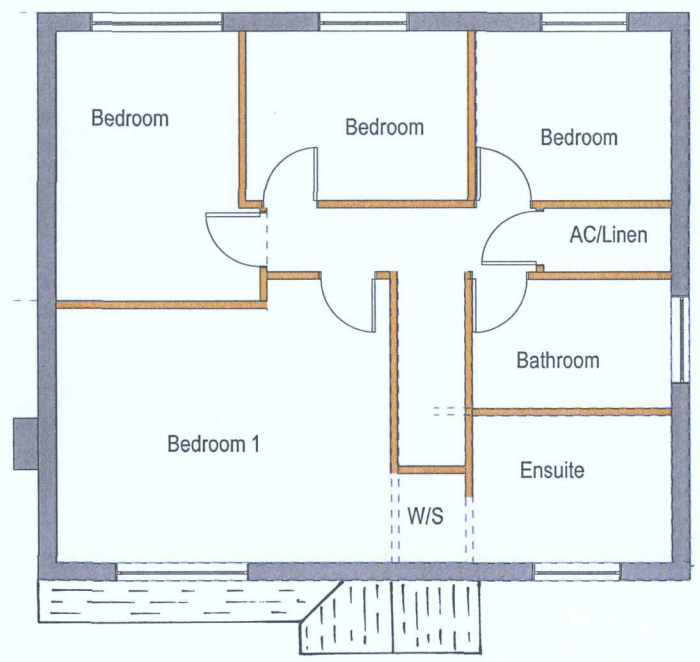

EXISTING FIRST FLOOR PLAN
Scale 1:100

DEVELOPMENT SERVICES
14 JUN 2010
RECEIVED

Rev	Description	Initial	Date
A	Room titles correctd	KFR	11/09

Reynolds Associates
16 Oakwood Road,
Oak Tree Business Park
Mansfield,
Nottingham.
NG18 3HQ
T: 01623 654351 F: 0871 750 1968
www.reynolds-associates.co.uk

Job title

A King
15 Surrey Close
Burbage
Leicester

Drawing title

EXISTING PLANS

Scale at A3	1:100
Date	Aug 09
Drawn by	KFR
Checked by	KFR

Job No.	Drg. No.	Rev. No.
10390	L110	~~A~~ B.

Chartered Institute of Architectural Technologists