


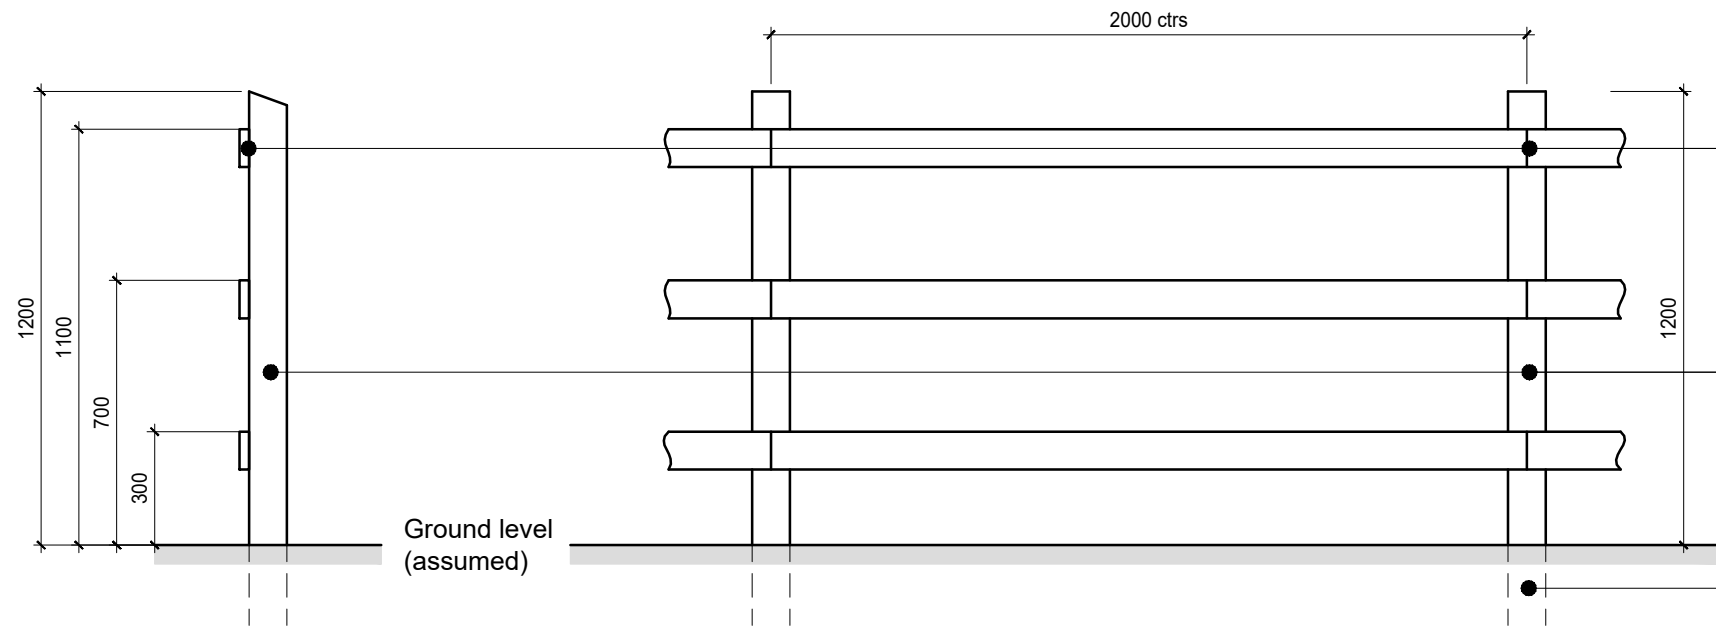

SECTION ELEVATION - POST & RAIL FENCE

- All timber to be preservative treated - specification to suit timber location.
- Rails (3no.) to be 100x25mm sawn timber fixed to posts using galvanized nails.
- 100x100mm s/w posts with weathered tops taken down to independent concrete foundations.
- Refer to Structural Engineer for details of foundation construction.

EXTERNAL REFERENCE :

Brand: **DAVID WILSON HOMES**

Range: **-7**

Title: **Post & Rail Fence**

Detail No: **RD-SD13-153**

Drawn: **GAW** Checked: **GAW** Scale: **1:10** Date: **Oct, 16**

Rev: **A**

Description:
Drawing updated in line with -7 range detail style.

Date: **09.11.23**



**DAVID
WILSON
HOMES**