




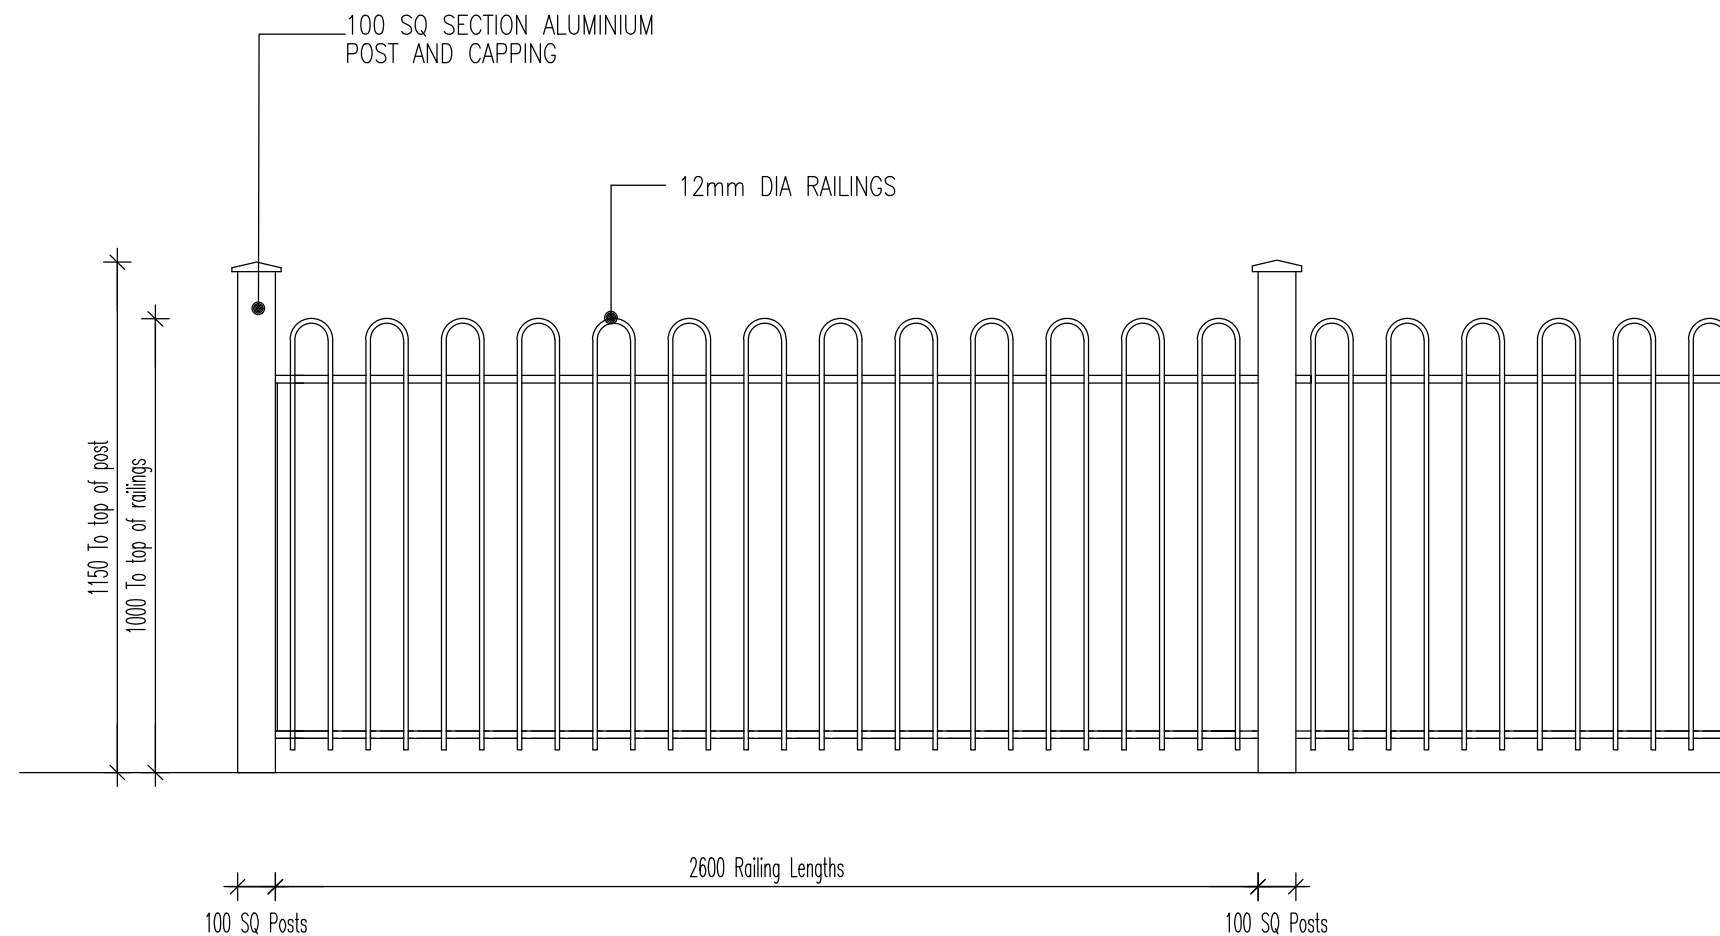

ELEVATION 1:20

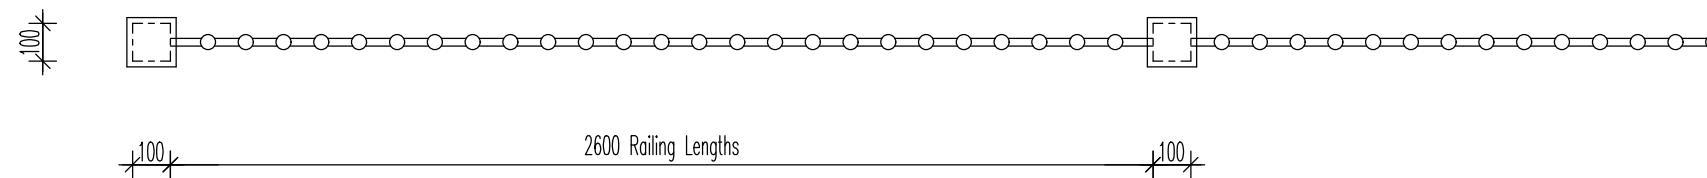

PLAN 1:20

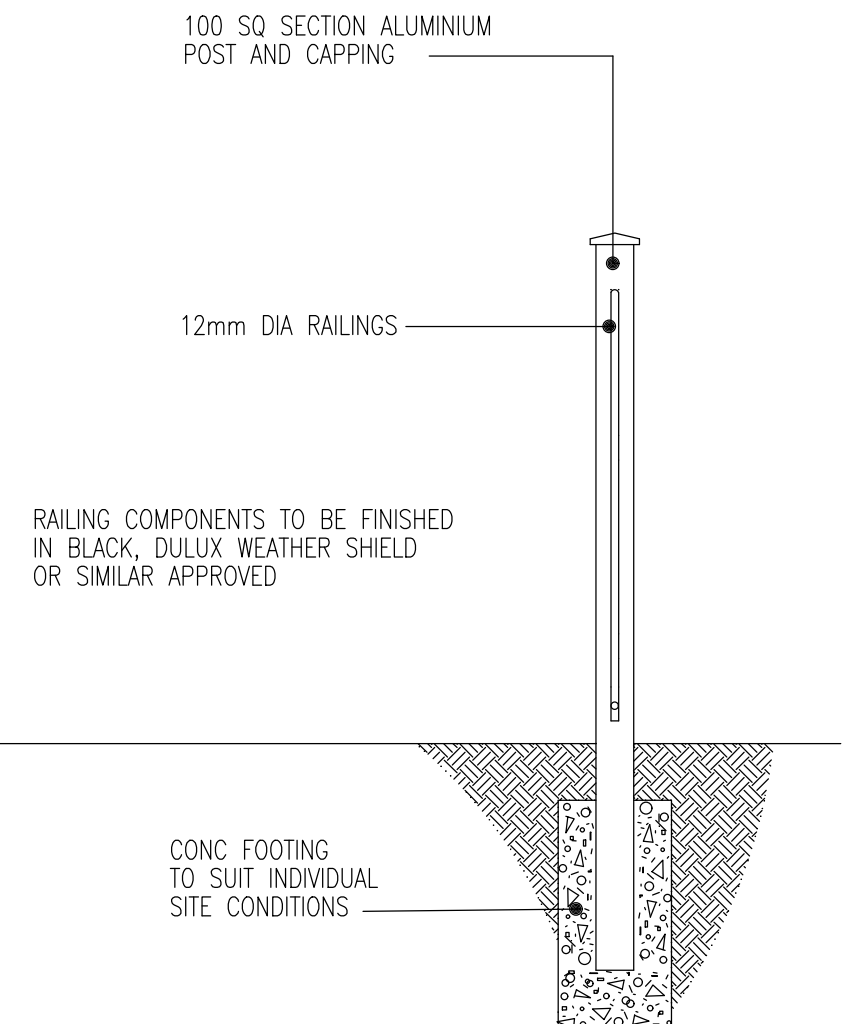

SECTION 1:20

|               |                                                      |  |           |              |
|---------------|------------------------------------------------------|--|-----------|--------------|
| Development   | David Wilson Homes East Midlands<br>Standard Details |  | Date      | January 2005 |
|               |                                                      |  | Scale     | 1:20         |
| Drawing Title | 1000mm Hoop Top Railings                             |  | Drawn     | MCH          |
|               |                                                      |  | Dwg. Ref. | RD-SD13-136  |

DAVID  
WILSON  
HOMES

