


TIMBER COMPONENTS TO BE PRESSURE TREATED TO BS 4072
WITH COAL TAR CREOSOTE TO BS 144:1990 PARTS 1 & 2
COLOUR TO BE TEAK FINISH OR SIMILAR APPROVED

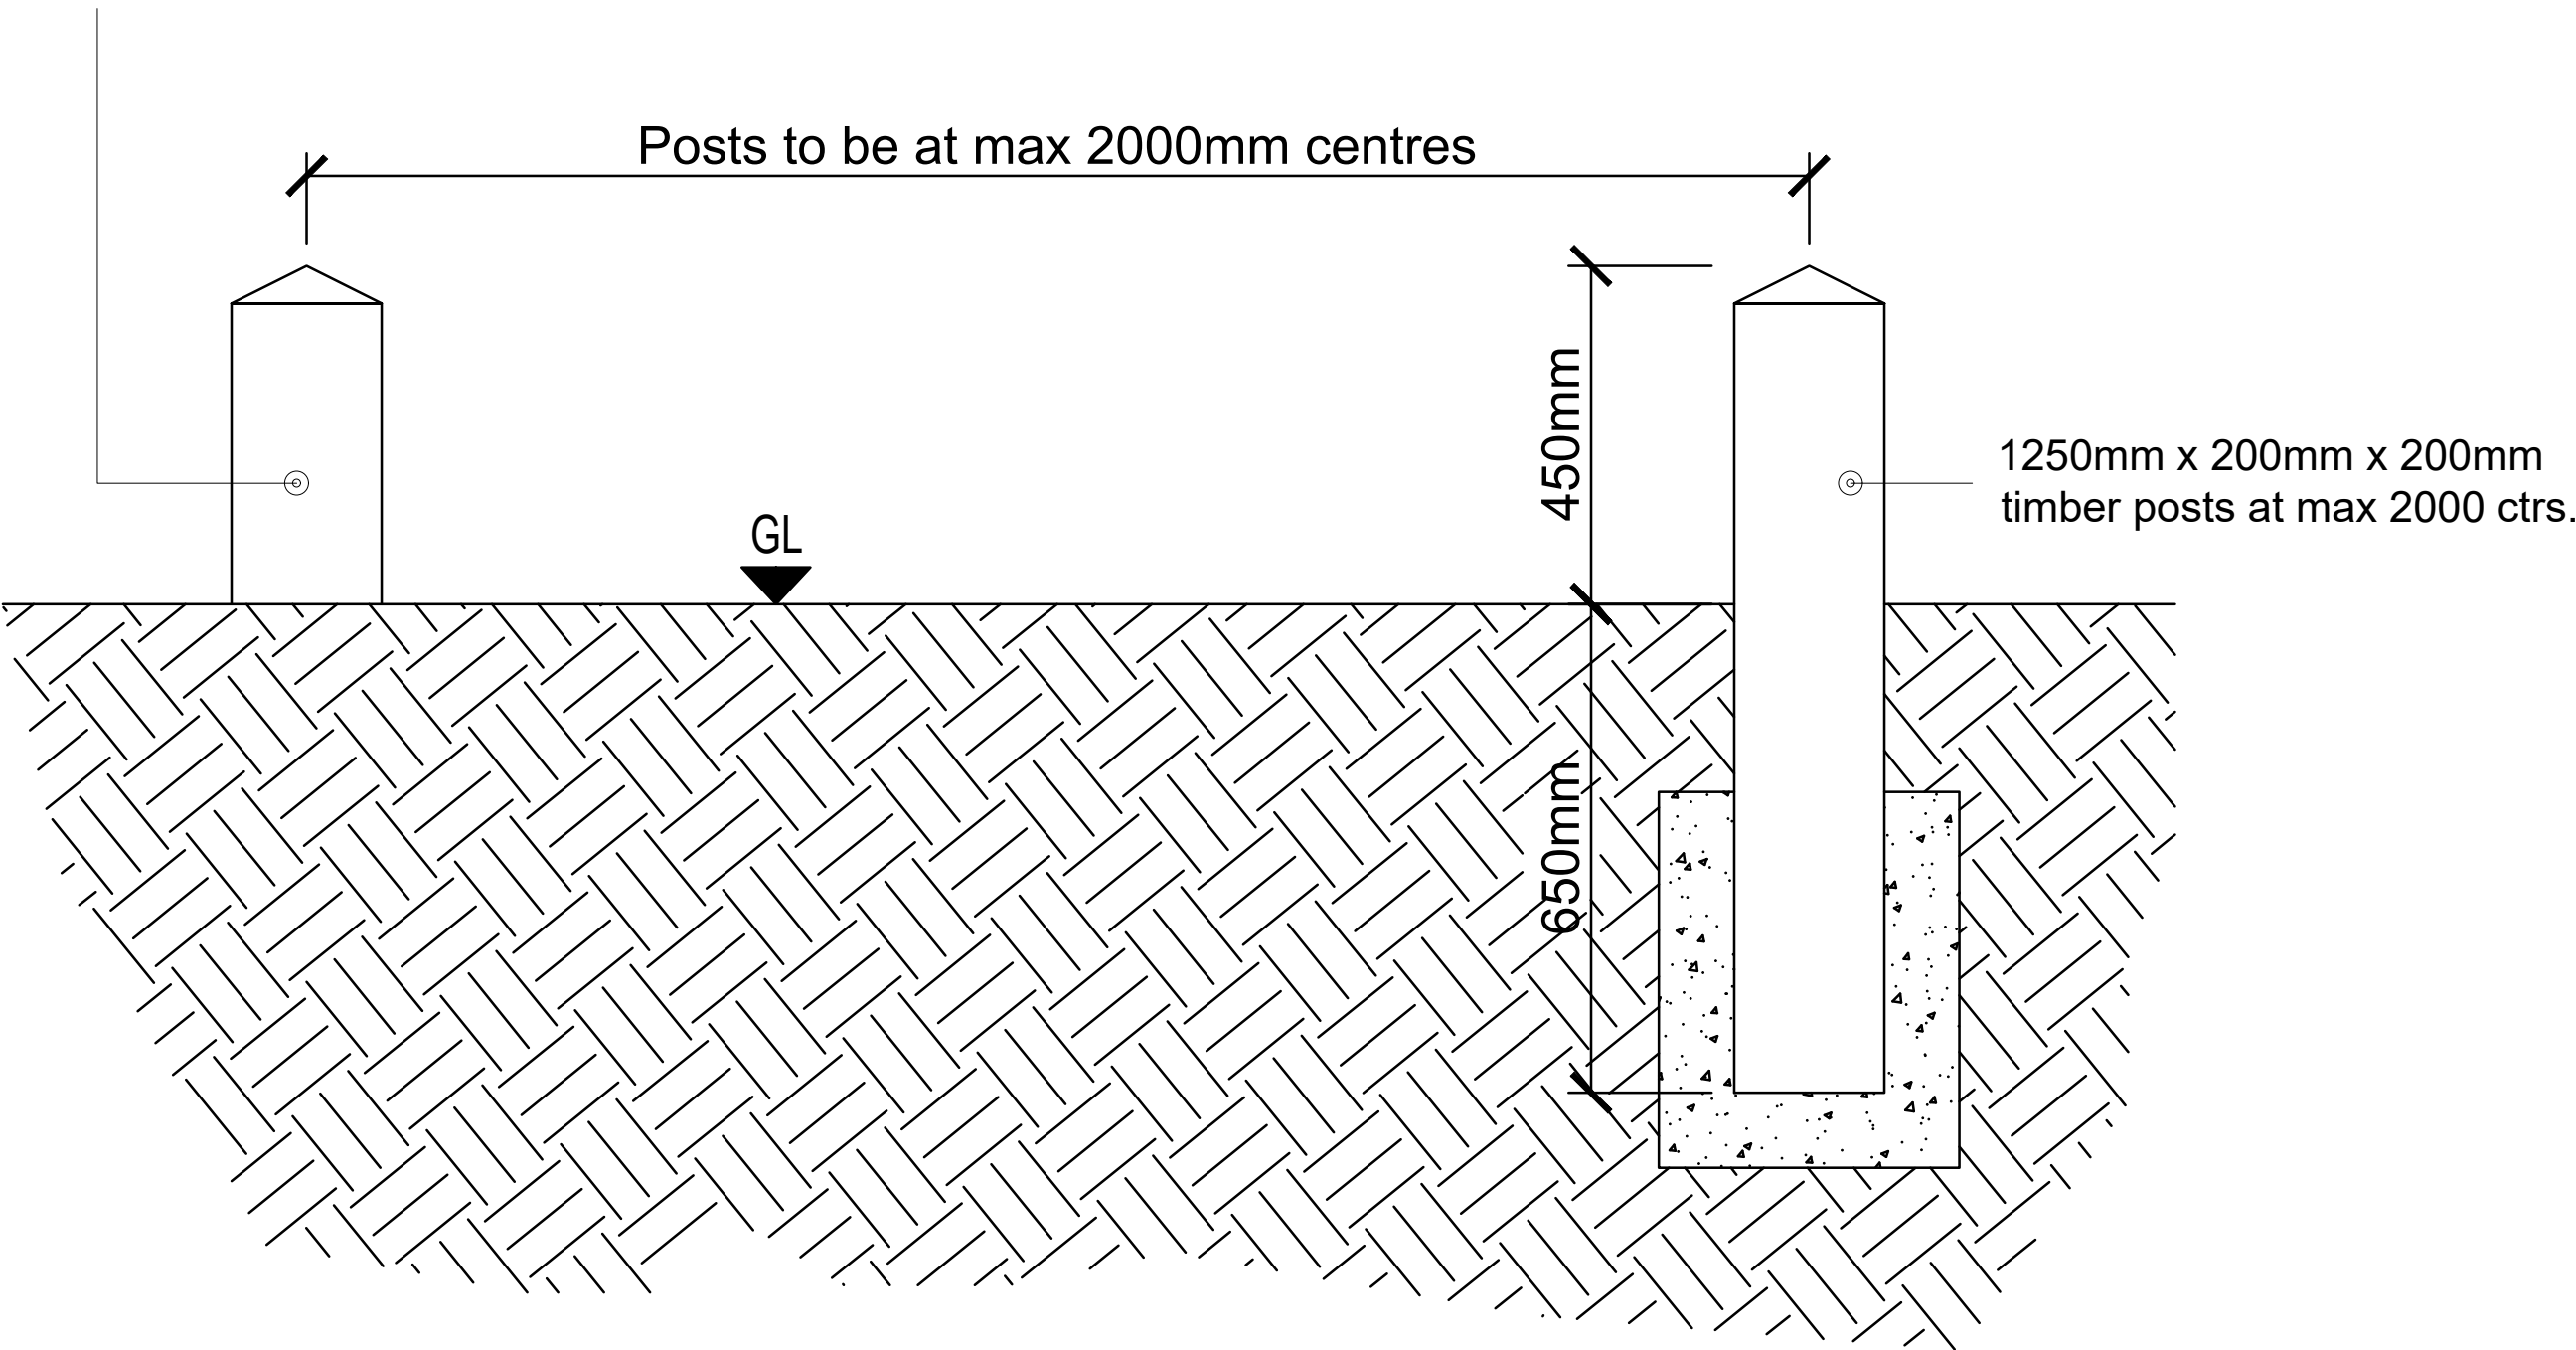

TYPICAL ELEVATION & SECTION
SCALE: 1/10

EXTERNAL REFERENCE :

Brand: **DAVID WILSON HOMES**
Range: **-7**
Title: **450mm Timber Post Detail (2M Centres)**
Detail No: **RD-SD13-991**
Drawn: **GAW** Checked: **GAW** Scale: **1:10** Date: **Mar, 23**

Rev: **A**
Description:
Drawing updated in line with -7 range
detail style.

Date:
09.11.23

