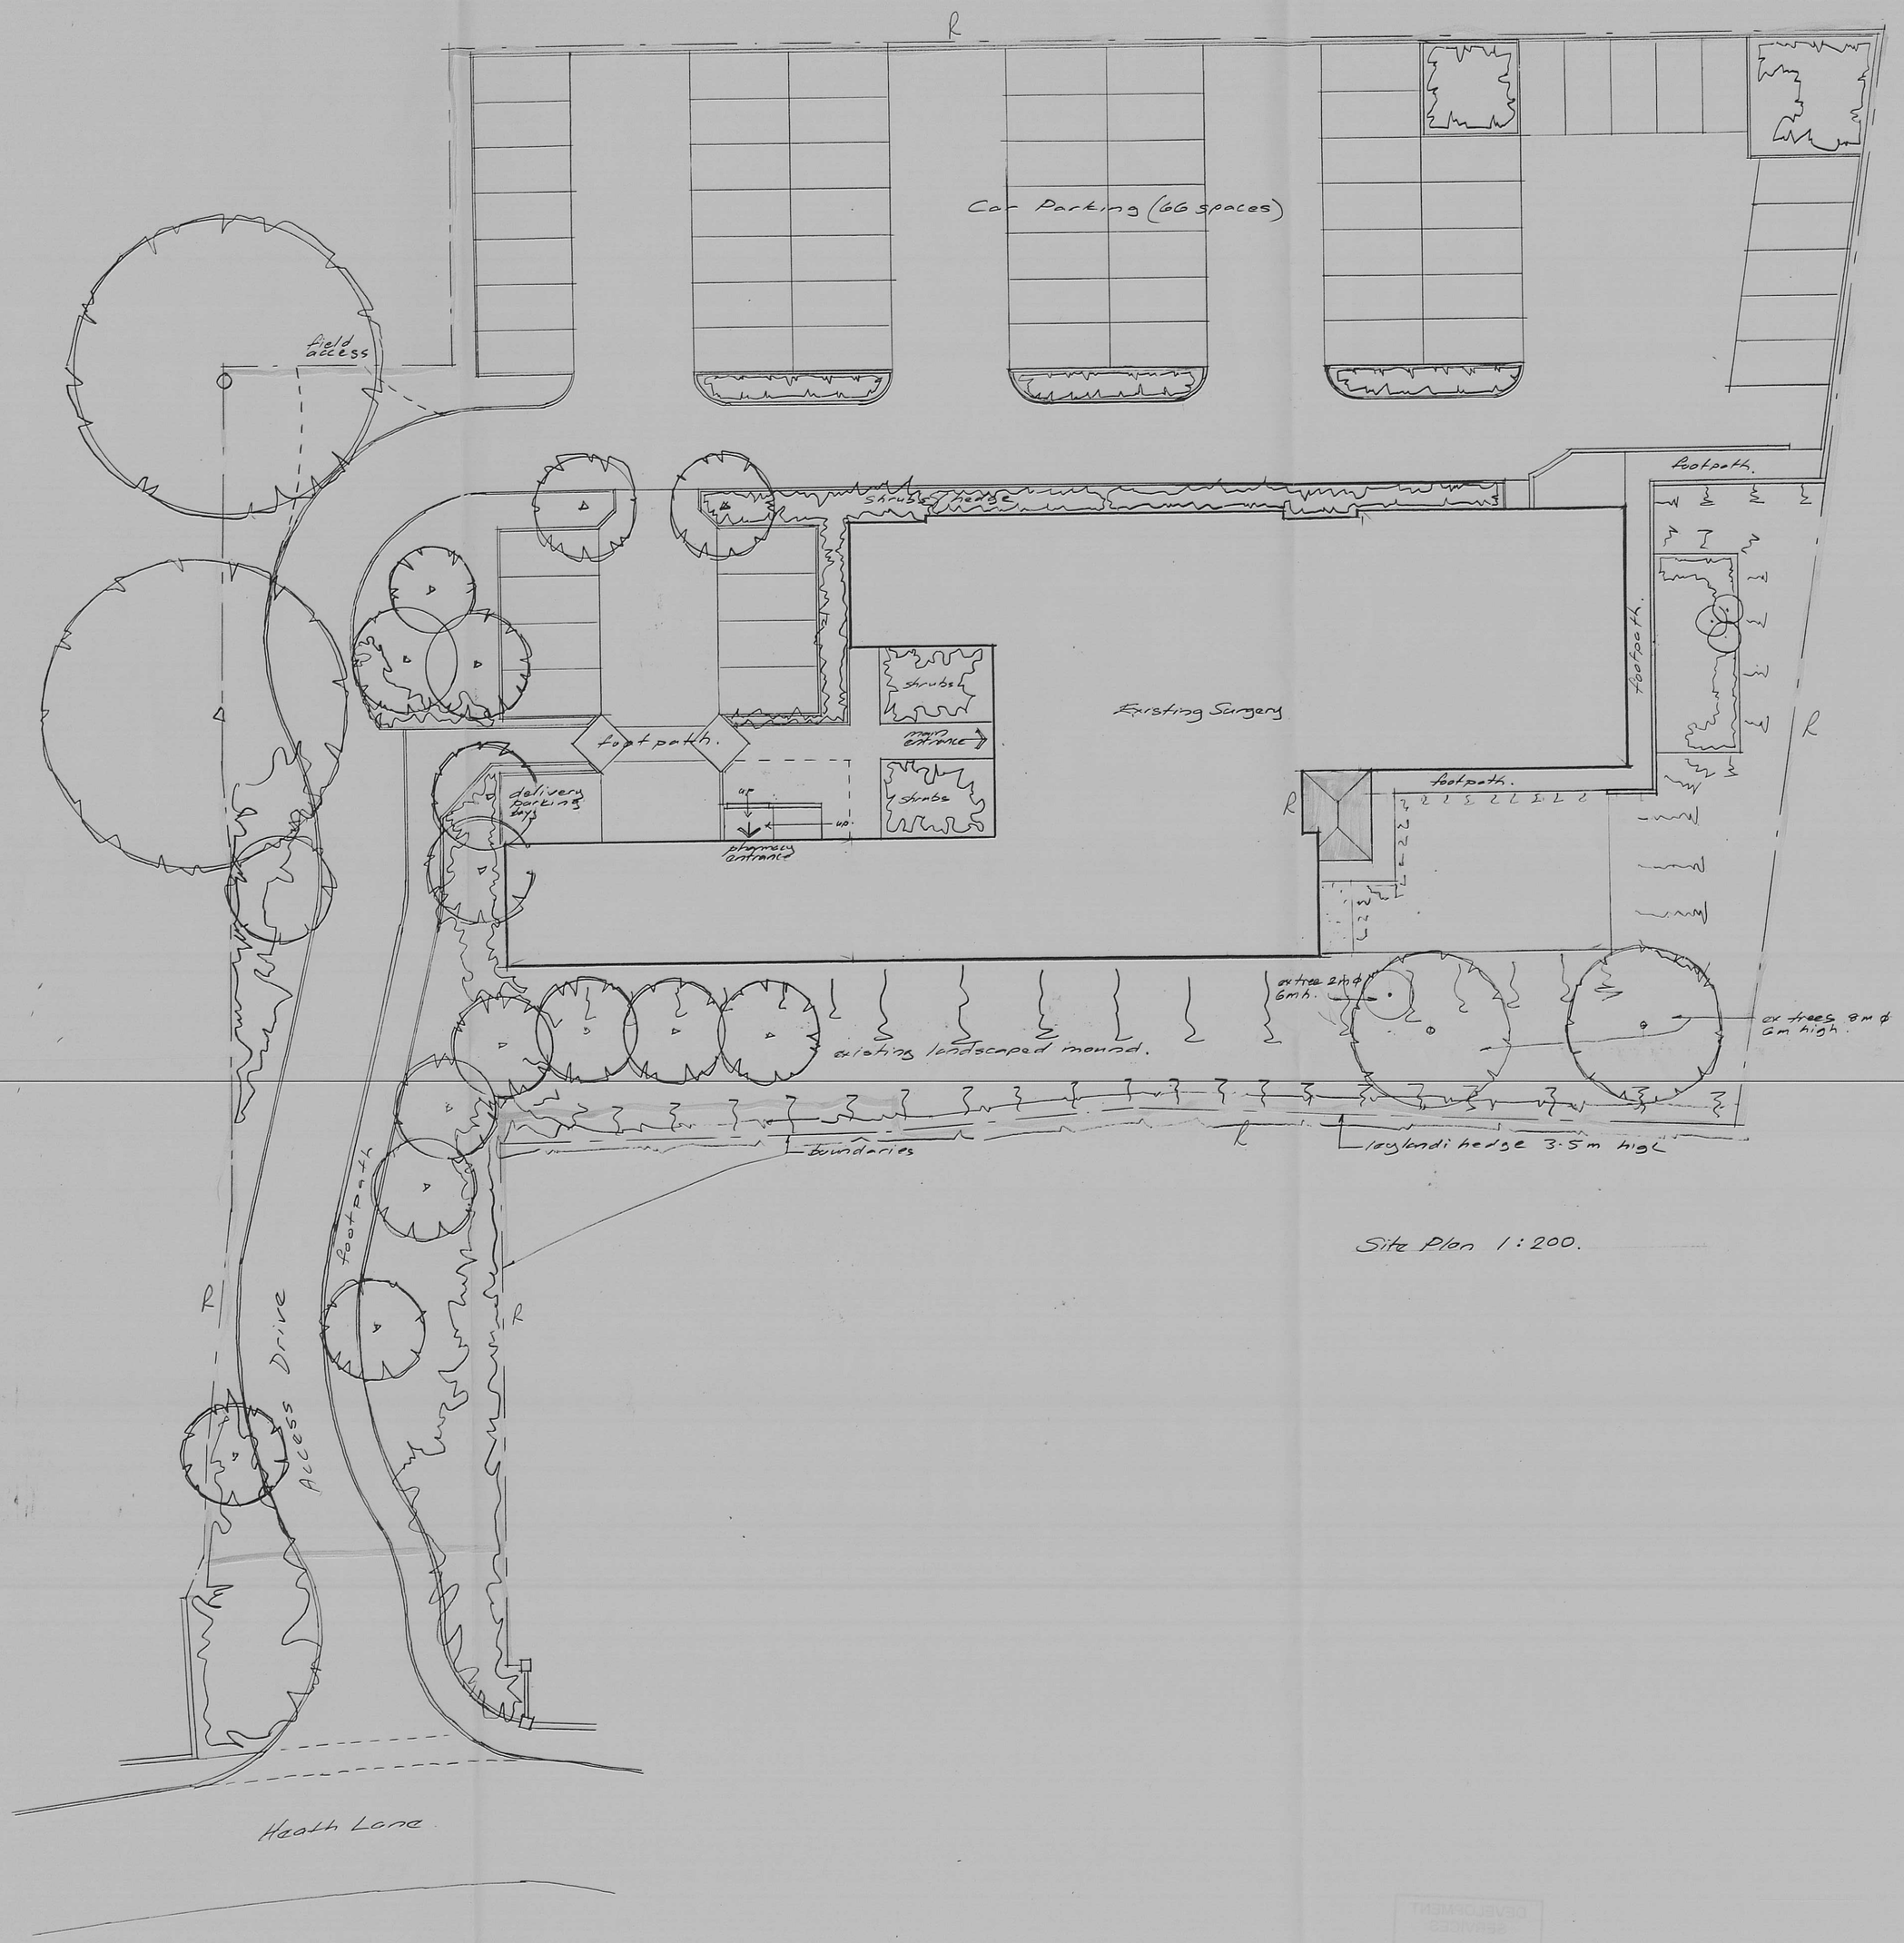


Site Plan 1:200.

a. l. a. ll. conservatory long/L

Martin S Dennis
Architectural Technician
19 Healey Close,
Sapcote, Leics LE9 4HY
Tel 01455 272273

date 18/06/03
drg no M799/3a
scale 1:200

Proposed New Conservatory
Doctors Surgery
Heath Lane,
Earl Shilton.