ADDITIONAL NOTES

COLUMN TO BE BROWN TO BS 08 B 29.
CABINETS TO BE DARK GREEN TO RAL 6009

MARTINSHAW WOOD CAR PARK AREA BE UTILISED FOR CRANAGE

OVERHEAD TELEPHONE LINES EXIST ADJACENT TO PROPOSED EQUIPMENT LOCATION

CABINET DIMENSIONS :
TYPE D CABINET 1750w x 452d x 1443h

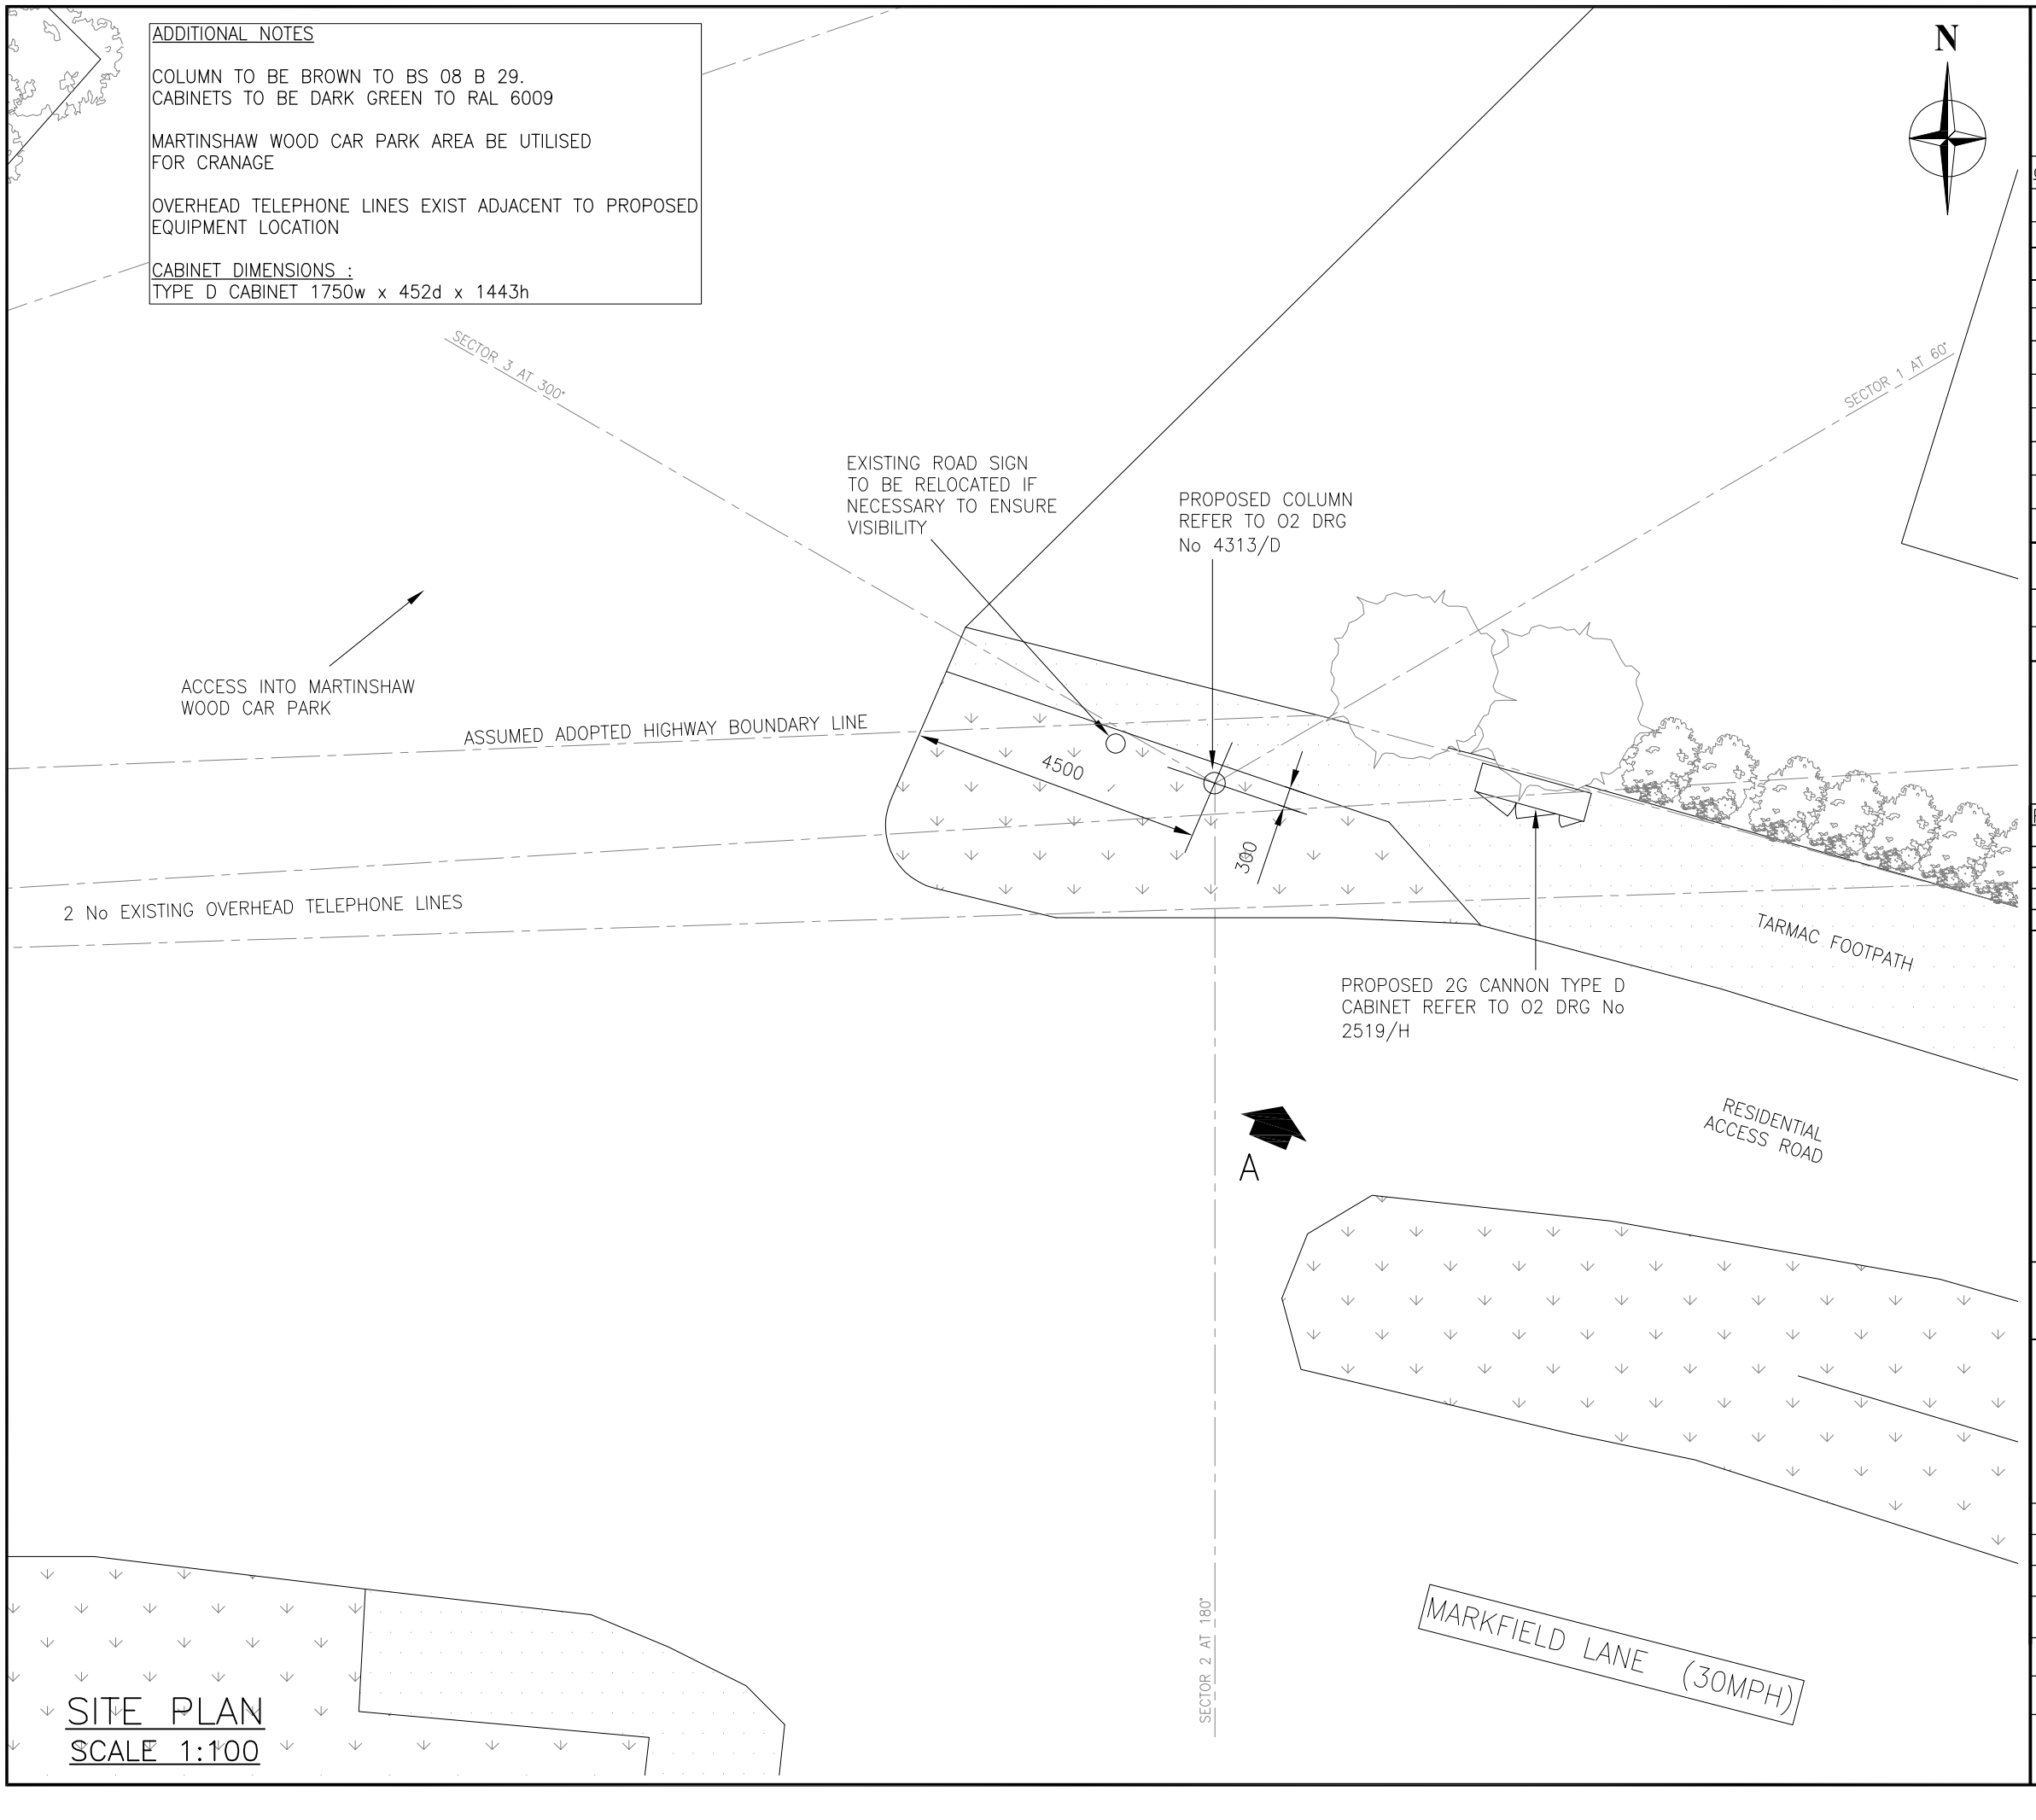

SITE PLAN
SCALE 1:100

NOTES
1. All dimensions are in millimetres unless stated otherwise.
2. Site to be provided with adequate safety signage in accordance with o2 standard detail drawing 9391/A

O2 TRANSMISSION DETAILS

NO.	SIZE	HEIGHT	TYPE	ORIENTATION
	PROPOSED TRANSMISSION LINK PROVIDED BY BT			

PROPOSED O2 ANTENNA DETAILS

NO.	SIZE	HEIGHT	TYPE	ORIENTATION	JUMPER LENGTH	JUMPER TYPE
ANT 1	2.4m	11.3m	JAYBEAM TS65XV10V10MR24J	60°	5.0m	7/8"
ANT 2	2.4m	11.3m	JAYBEAM TS65XV10V10MR24J	180°	5.0m	7/8"
ANT 3	2.4m	11.3m	JAYBEAM TS65XV10V10MR24J	300°	5.0m	7/8"
ANT 4	–	–	–	–	–	–
ANT 5	–	–	–	–	–	–
ANT 6	–	–	–	–	–	–

ANTENNA HEIGHT IS MEASURED TO CENTRE OF ANTENNA
FEEDER LENGTHS FROM CABIN/CABINET TO EACH ANTENNA

The proposed installation is compliant with ICNIRP recommendations.
(Designed in accordance with O2(UK) Datasheet 064 latest issue)

Certified by O2(UK) Build Manager	Name	Signature	Date

O2 (UK) Ltd, 260 Bath Road,
Slough, Berks SL1 4DX

REV.	DATE	DESCRIPTION	DRN	CKD
A	04.01.08	PRELIMINARY ISSUE	PB	SEB
B	10.01.08	BOUNDARY LINE AMENDED	PB	SEB
C	06.03.08	RELOCATED DUE TO SERVICES	SEB	SdP

CELLULAR SYSTEMS LTD.
HUTCHINSON STREET,
WIDNES, CHESHIRE,
WA8 0PZ.
TEL: 0151-422-6464
FAX: 0151-495-1688
E-Mail: enquiries@
cellular-systems.co.uk

ISO 9001

National Inspection Council for Electrical Installation Contracting
APPROVED CONTRACTOR

PLANNING DRAWING

SITE ADDRESS:
MARKFIELD LANE (OPT A),
RATBY,
LEICESTERSHIRE.
LE6 0LT.

DRAWN BY:	PB	CHECKED:	SEB
DATE:	04.01.08	APPROVED:	SEB
SCALE:	1:100		
DRAWING No.	C57703/PL/002		
TITLE:	SITE PLAN		
CELL NAME:	LEICESTER RATBY		

JOB No.	O2 CELL ID No.	REV.
C57703	40098	C