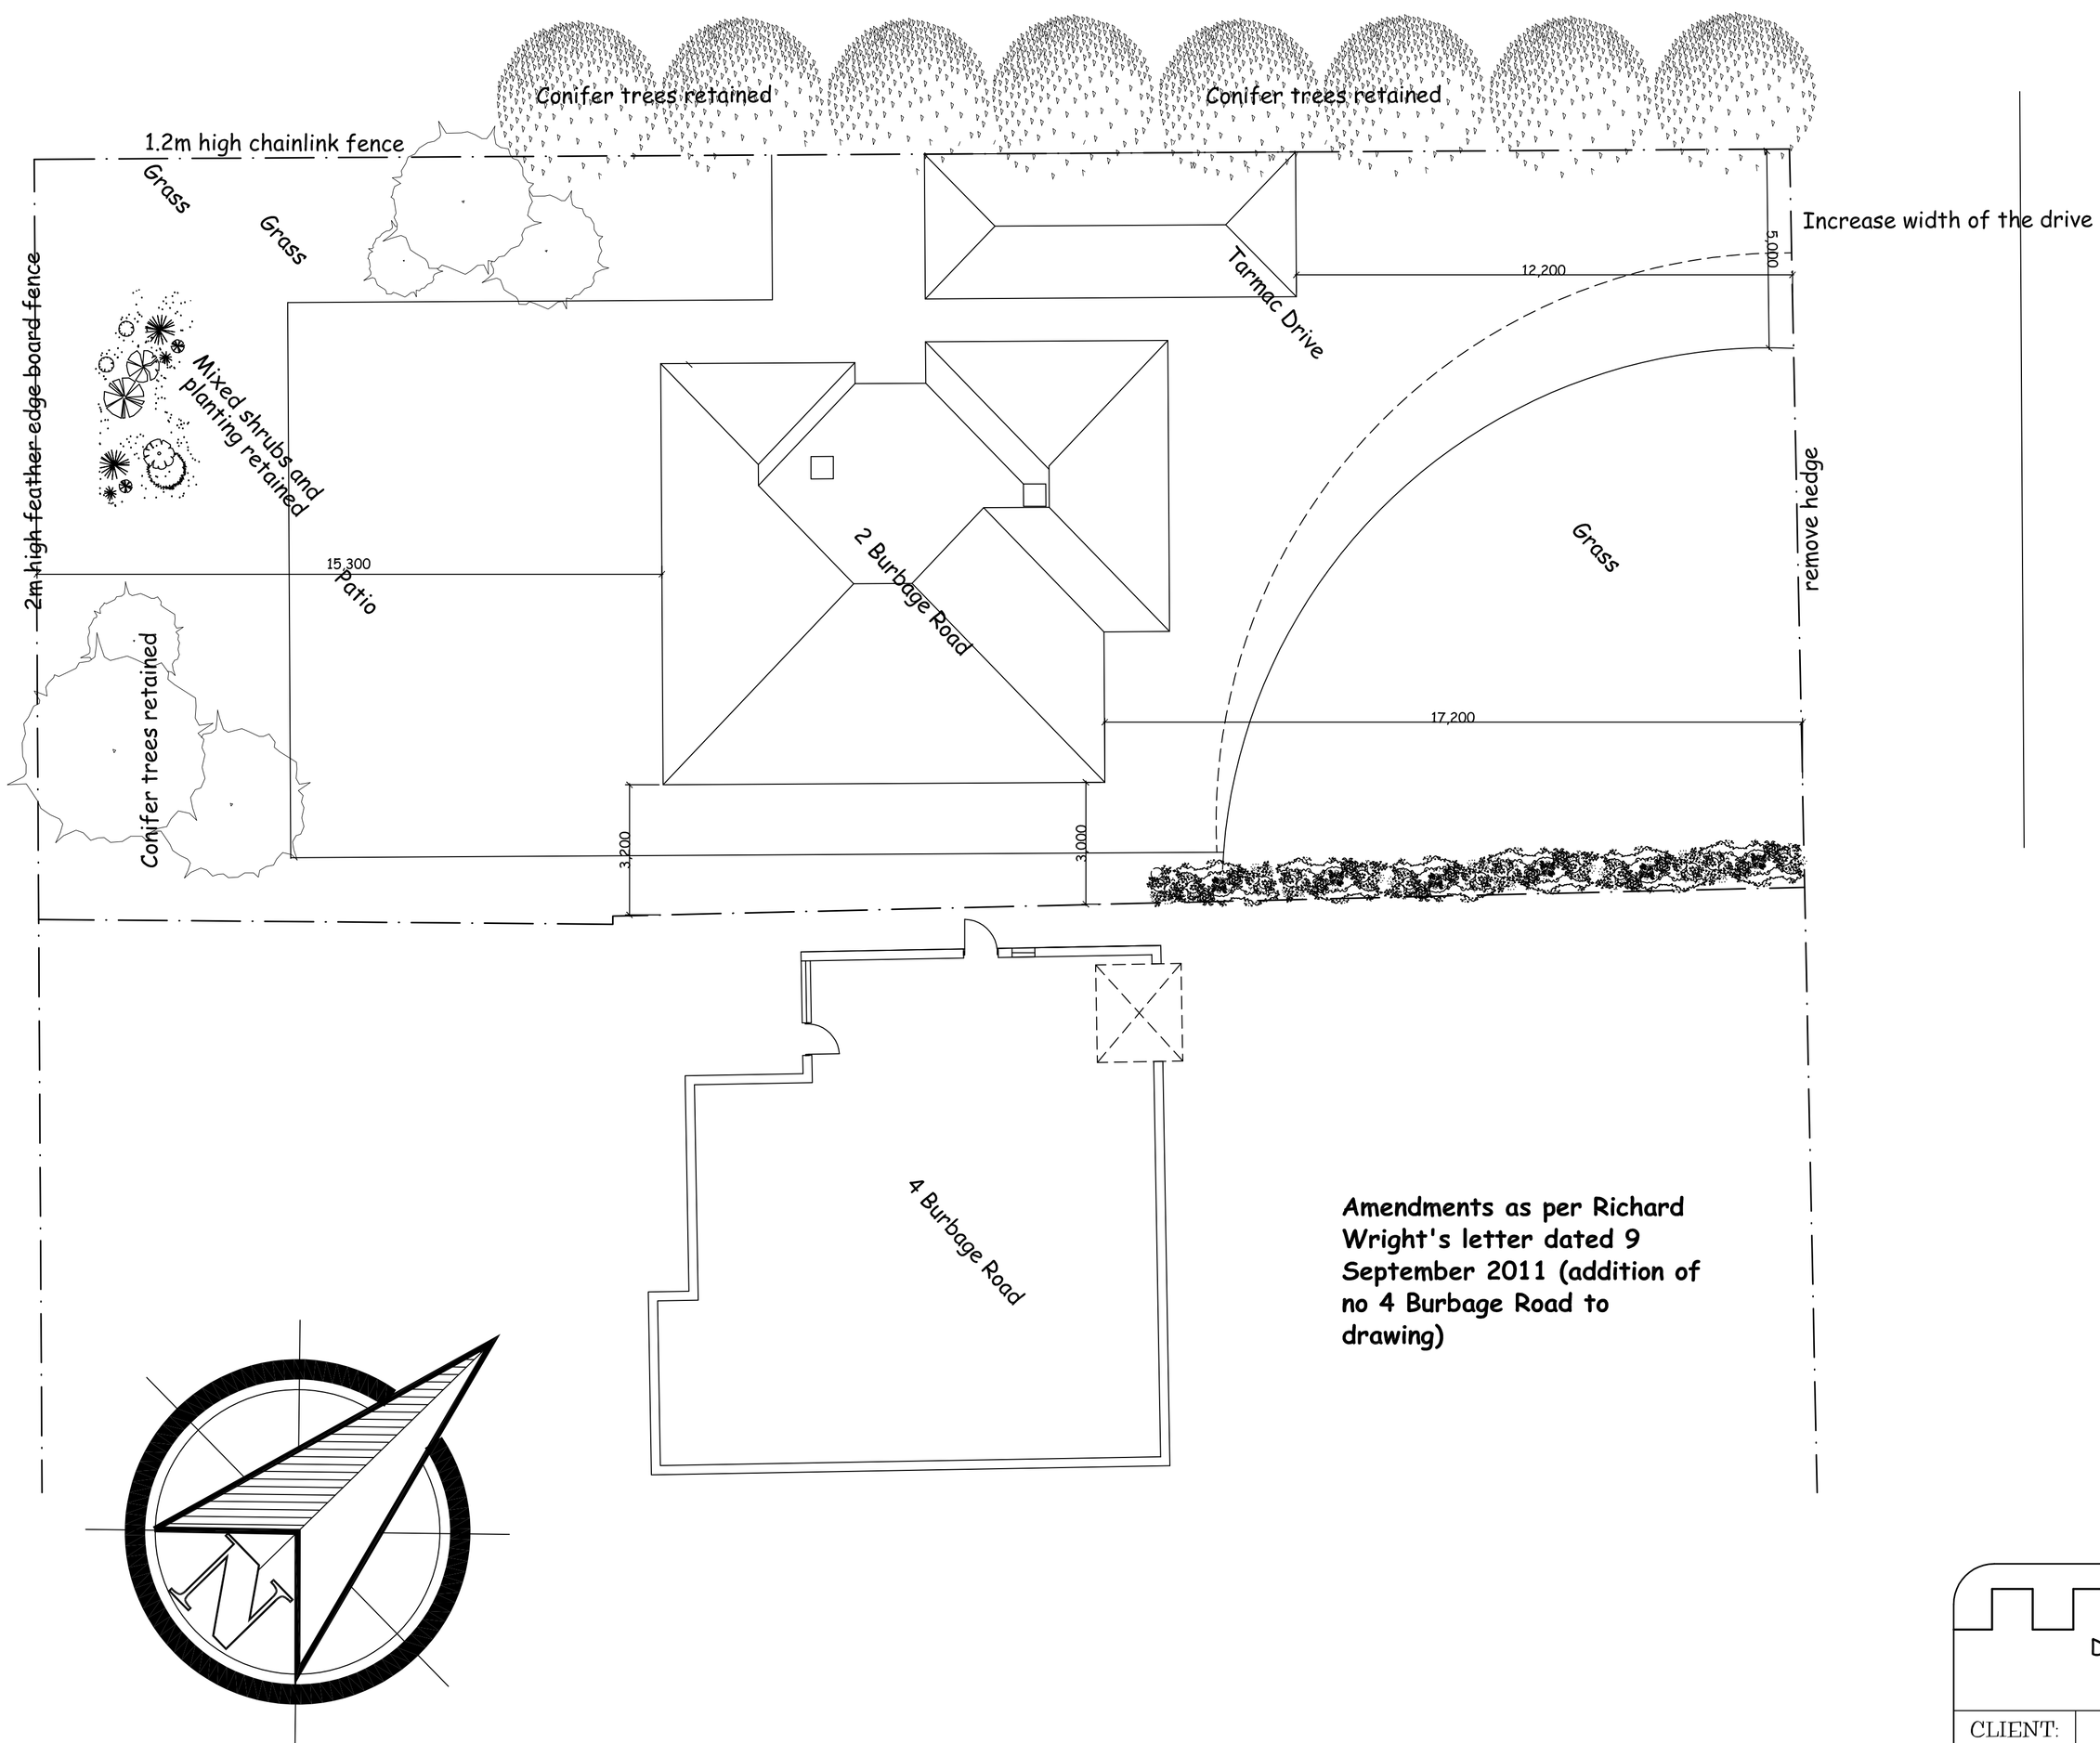

Amendments as per Richard Wright's letter dated 9 September 2011 (addition of no 4 Burbage Road to drawing)

SITE PLAN 1/100

REDCASTLE DESIGN

Dixtutu Tamworth Road, Corley, CV7 8BX

07946199028

CLIENT:	Mr Paul Kemp

PROPOSED REAR EXTENSION,
LOFT CONVERSION, RE-RENDER & WIDEN DRIVEWAY @
2 BURBAGE ROAD, BURBAGE

SCALE: Printed @ A1	1:100 1:50	DATE	18 May 2011		
Drawing Number:	PL/2011/Kemp	Drawing 3/3	Revision A		

This drawing is the copyright of REDCASTLE DESIGN and must not be copied in whole or part, submitted for approval, tender or construction without prior written permission