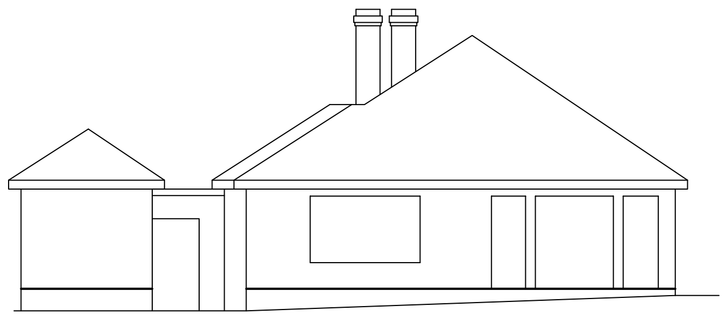

EXISTING
REAR ELEVATION

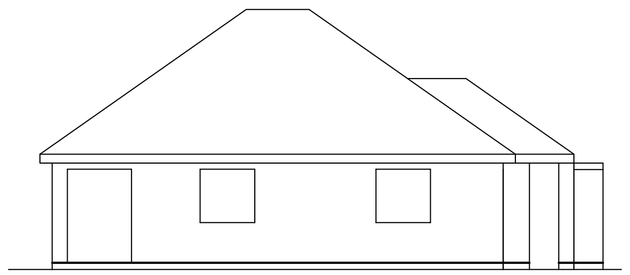

EXISTNG
SIDE ELEVATION

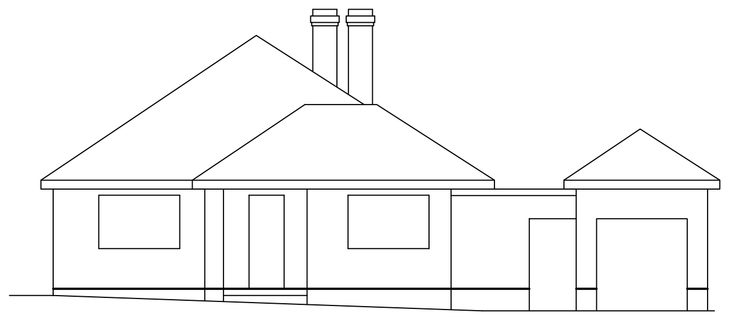

EXISTING
FRONT ELEVATION

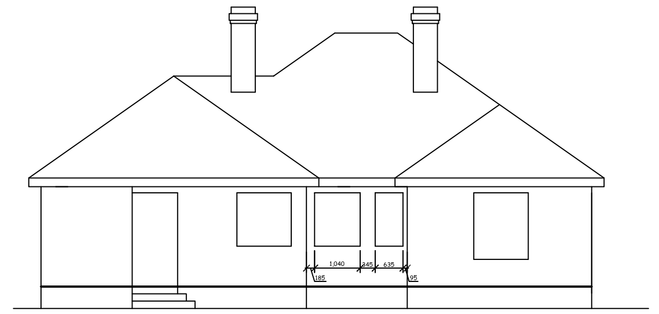

EXISTNG
SIDE ELEVATION

EXISTING Scale 1:100

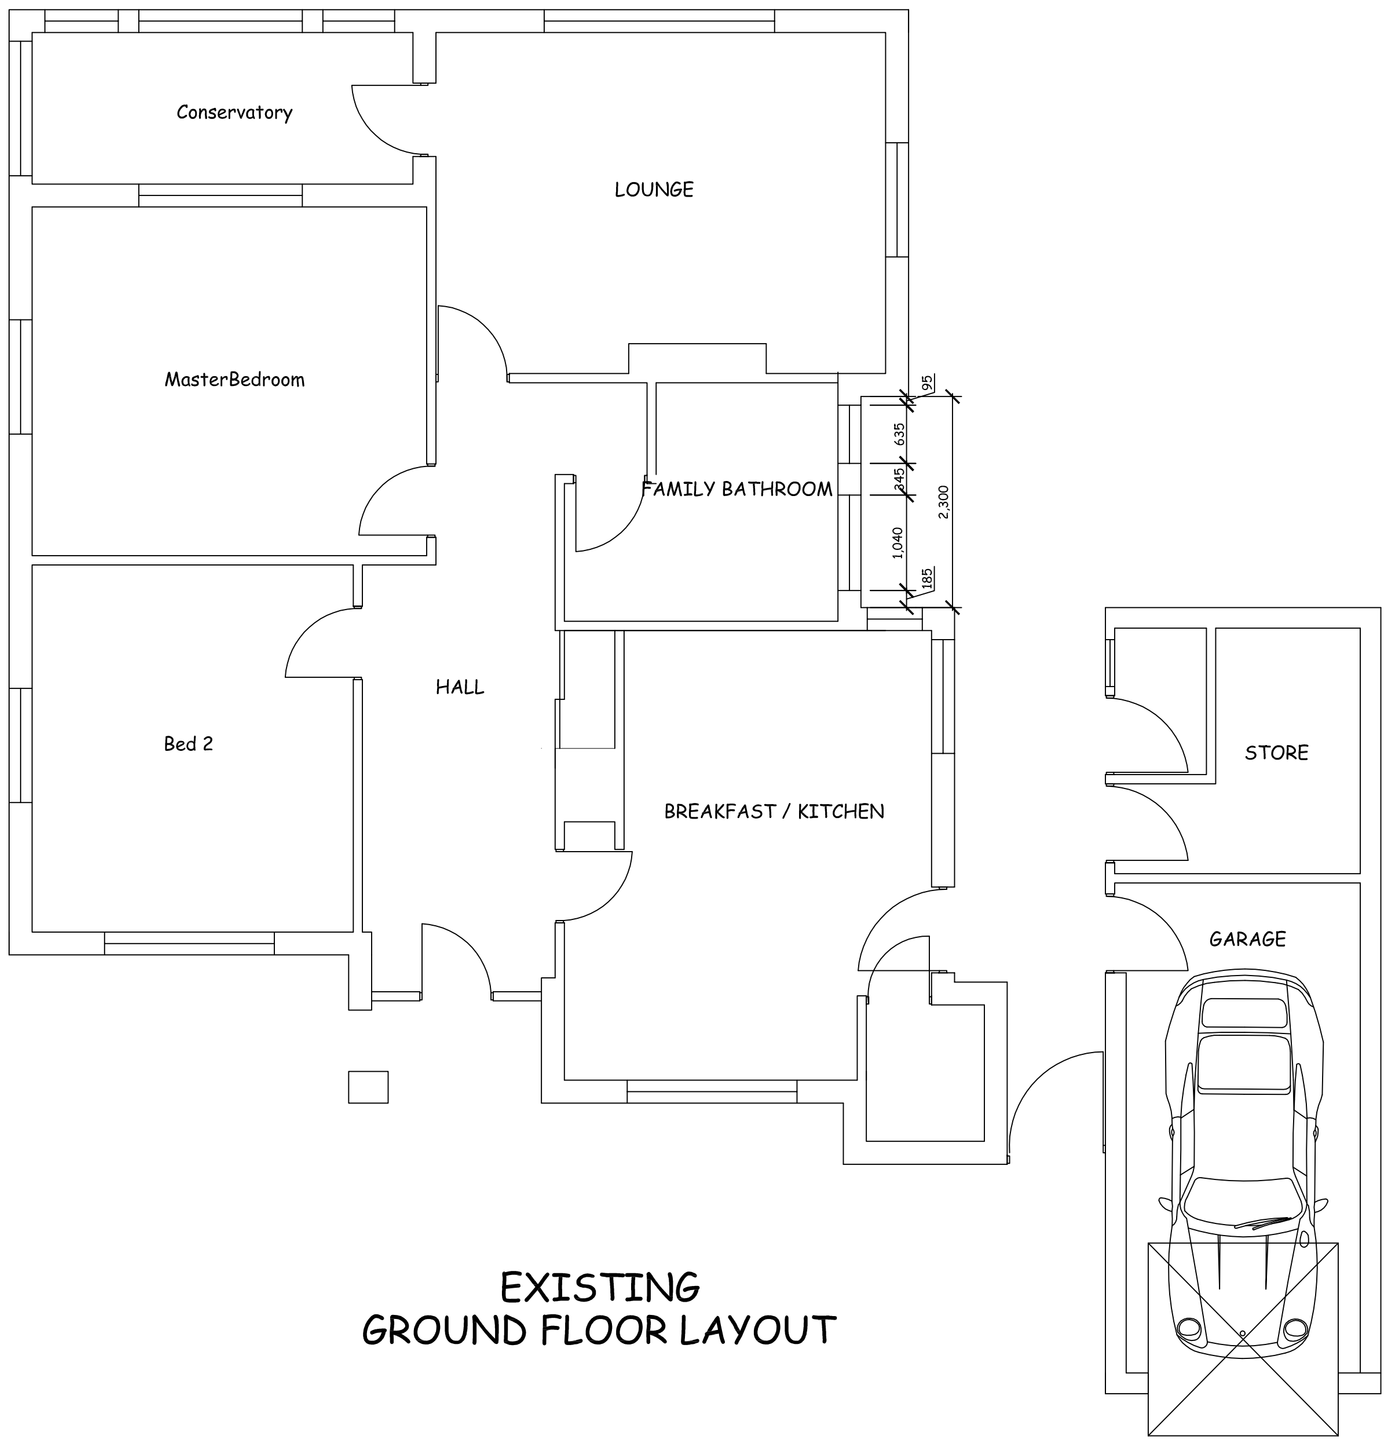

EXISTING
GROUND FLOOR LAYOUT

Scale 1:50

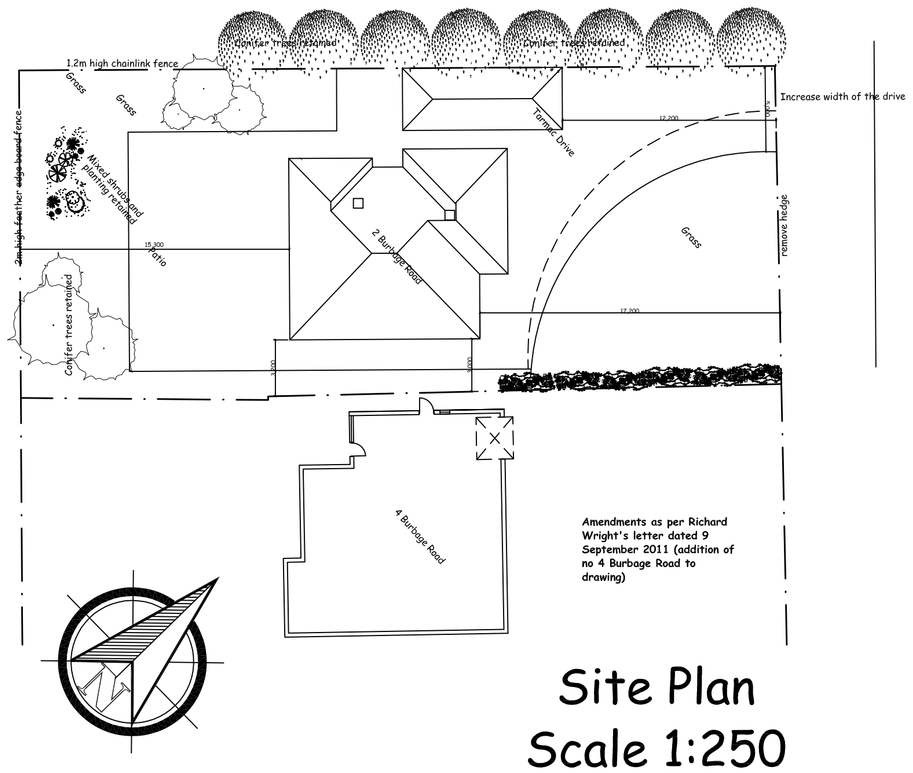

Site Plan
Scale 1:250

REDCASTLE DESIGN
Dixtutu Tamworth Road, Corley, CV7 8BX
07946199028

CLIENT:	Mr Paul Kemp
PROPOSED REAR EXTENSION, LOFT CONVERSION, RE-RENDER & WIDEN DRIVEWAY @ 2 BURBAGE ROAD, BURBAGE	
SCALE: Printed @ A1	1:100 1:50
DATE	18 May 2011
Drawing Number:	PL/2011/Kemp
Drawing	1/3
Revision	B

This drawing is the copyright of REDCASTLE DESIGN and must not be copied in whole or part, submitted for approval, tender or construction without prior written permission