


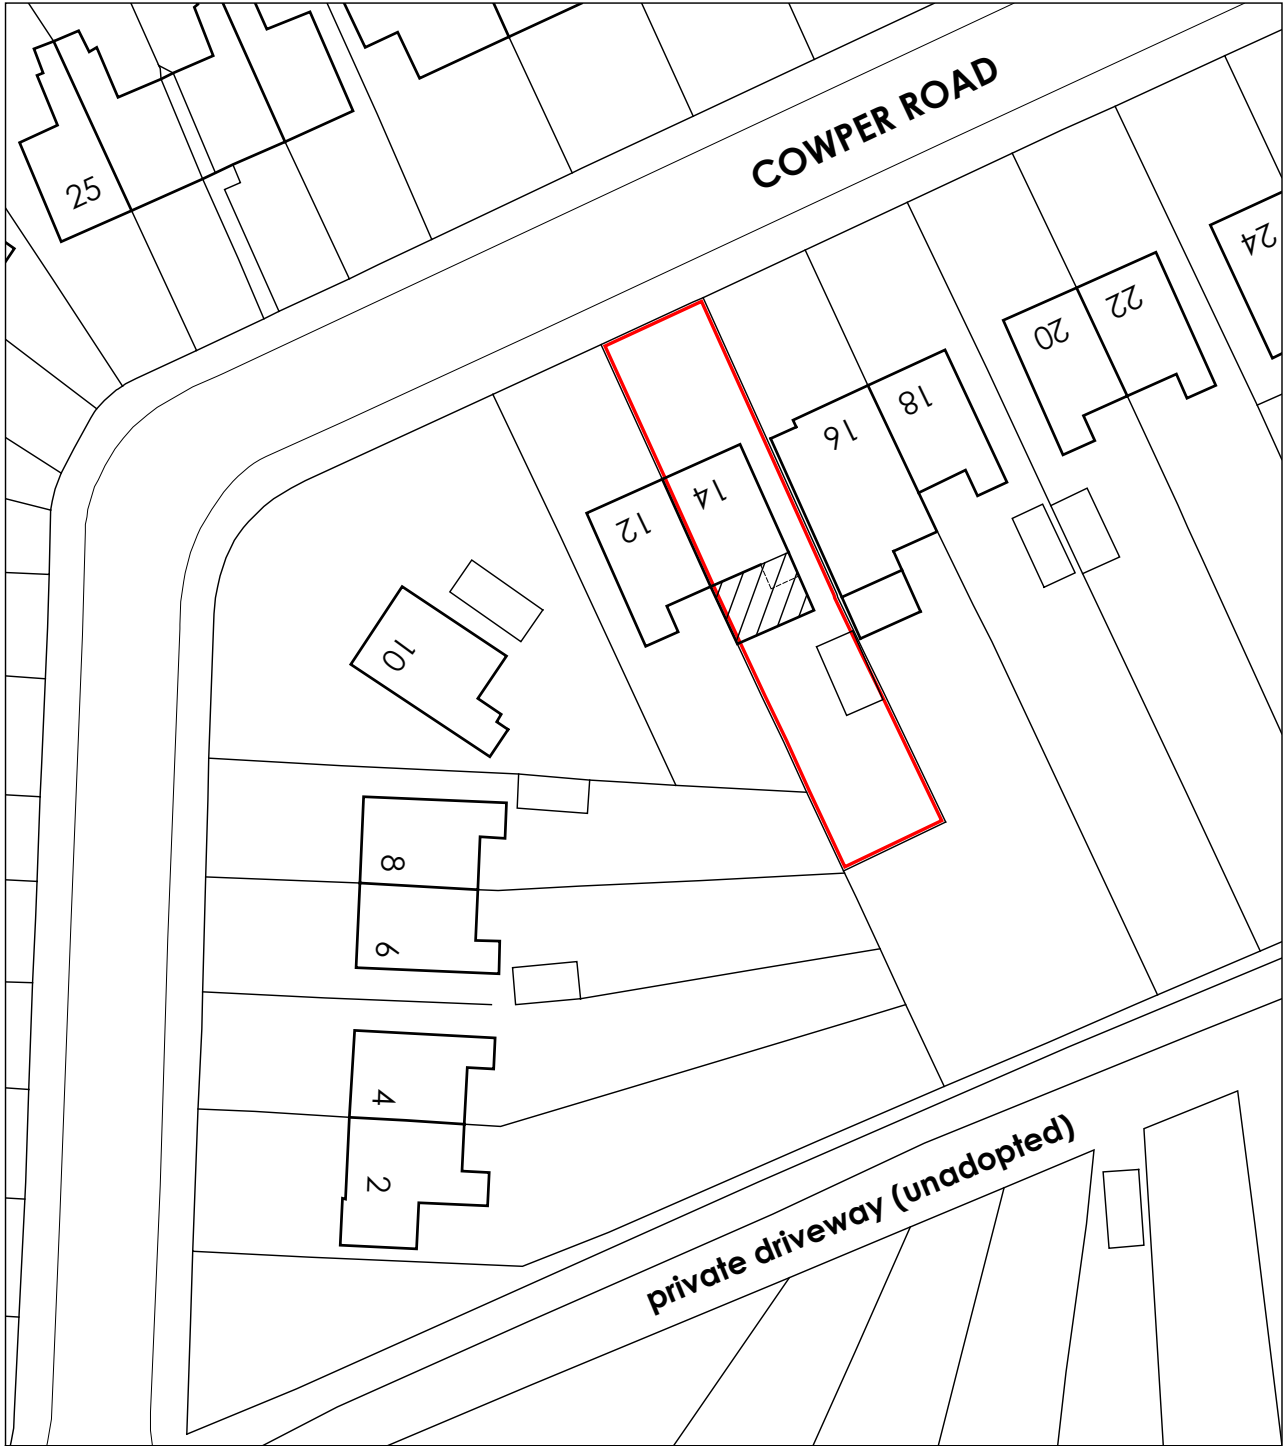


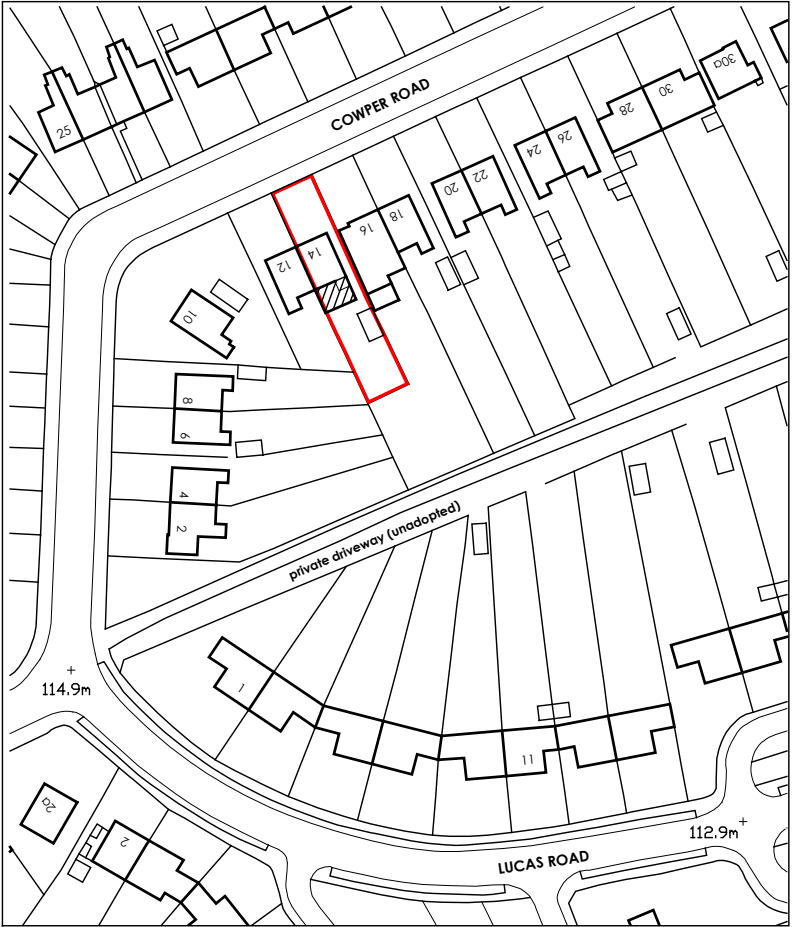

1:500 scale block plan

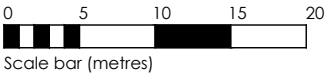

1:1250 scale location plan

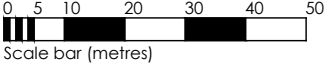

GRAHAM HARRIS PARTNERSHIP Ltd.

ARCHITECTURAL SERVICES

11 RIDGEWAY, LITTLETHORPE, LEICESTERSHIRE LE19 2JJ

PHONE: (0116) 275 2275

EMAIL: gra.h@btinternet.com

WEB: grahamharrispartnership.com

Site location plan

14 Cowper Road
Burbage
Hinckley
LE10 2LP

DRAWING No. 6426 / G / 9	SCALE 1:1250 & 1:500 @A3
DRAWN BY R.H.	DATE 19.9.2024