



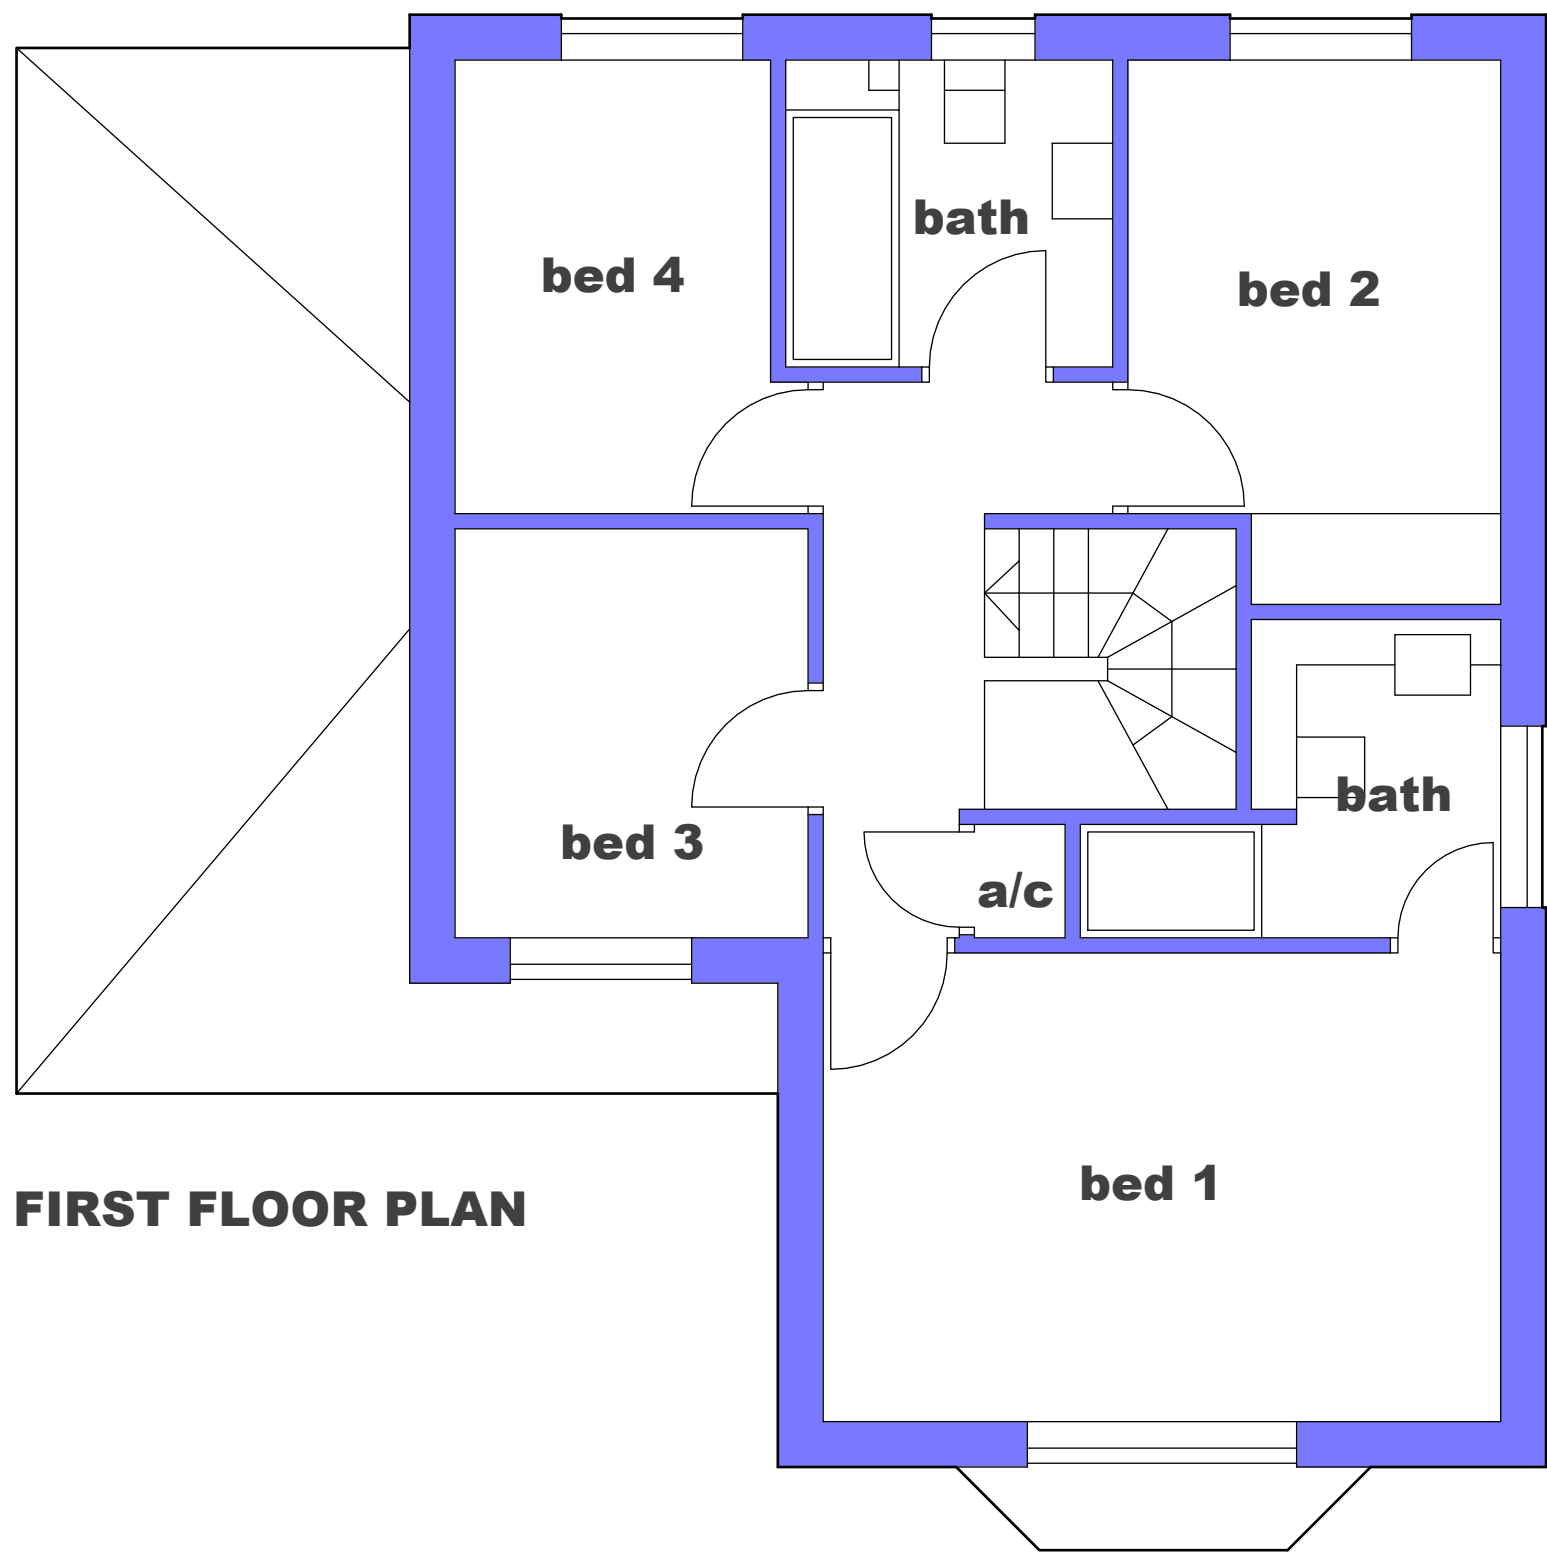


FIRST FLOOR PLAN

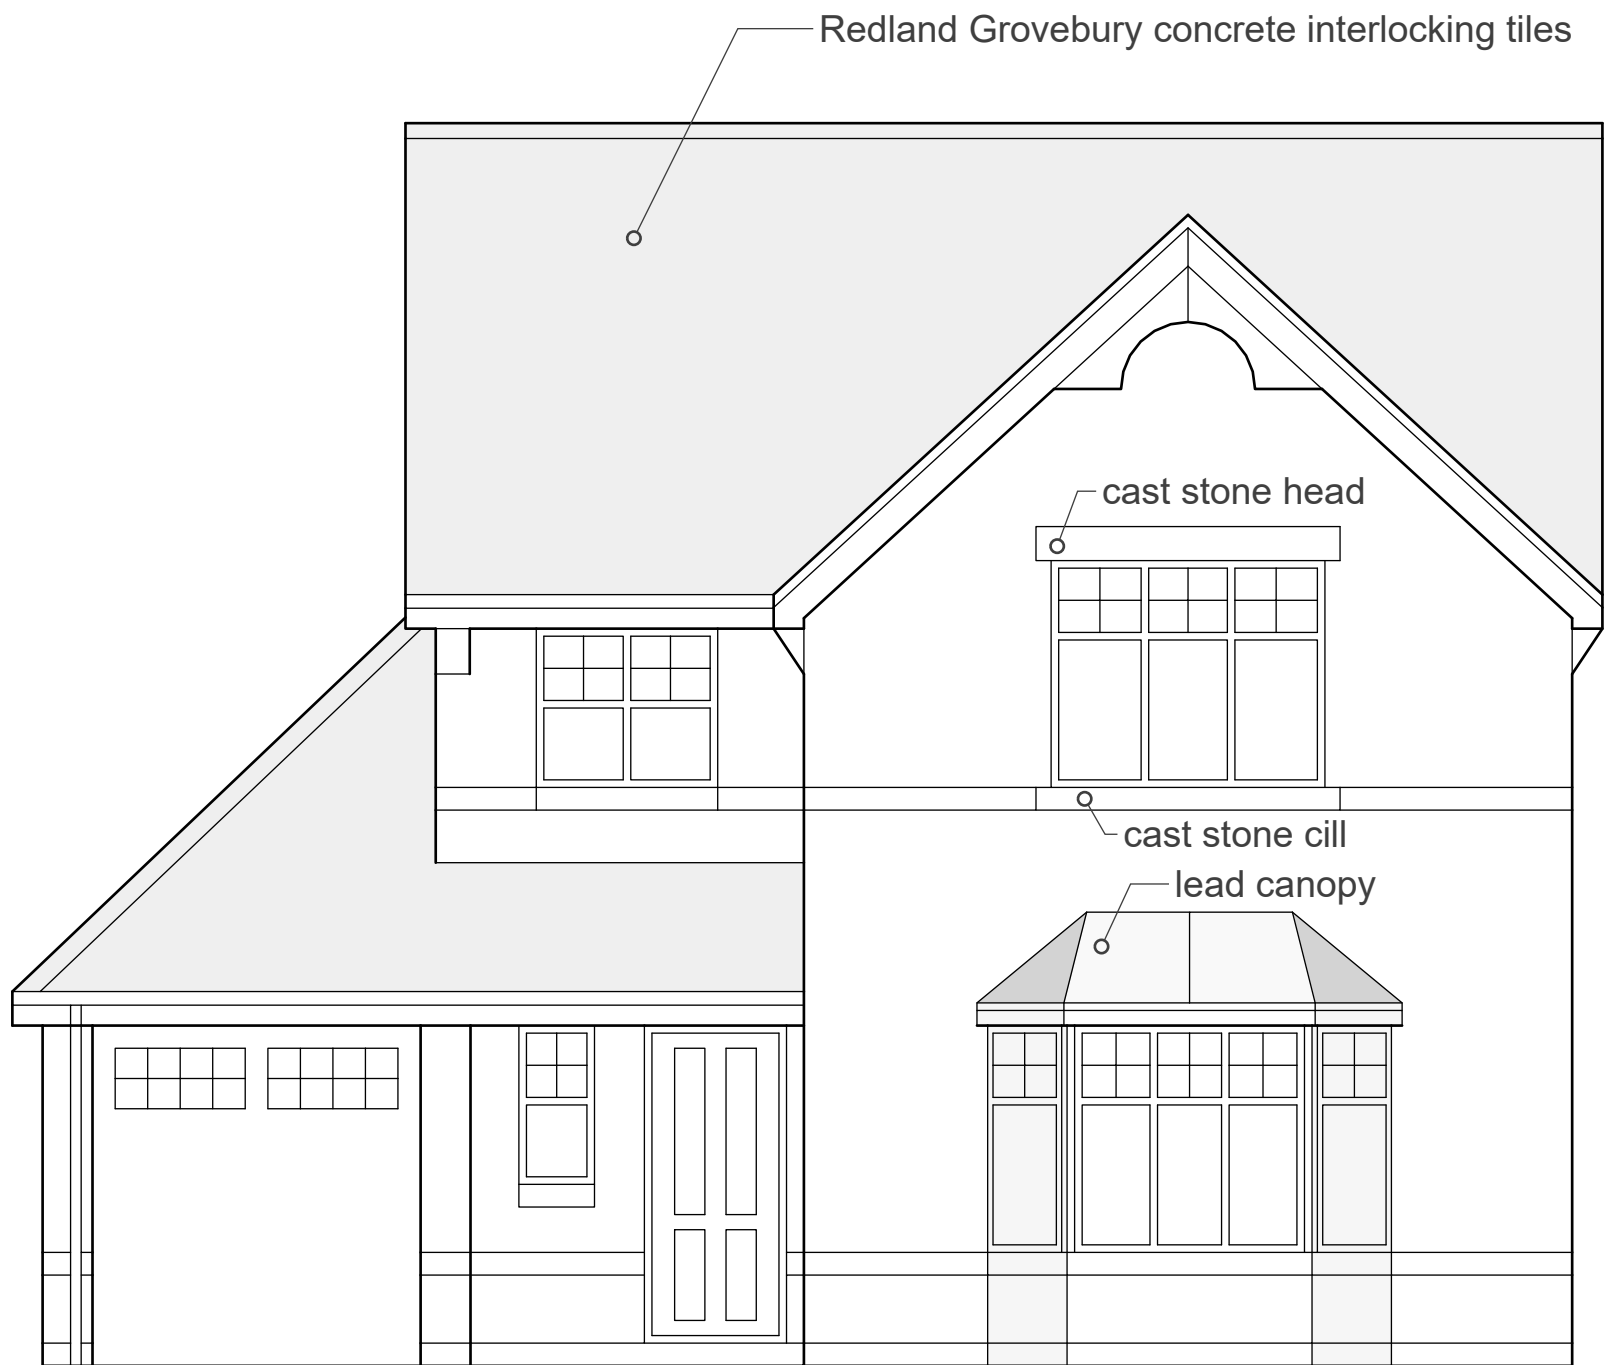


SOUTH WEST ELEVATION




NORTH EAST ELEVATION

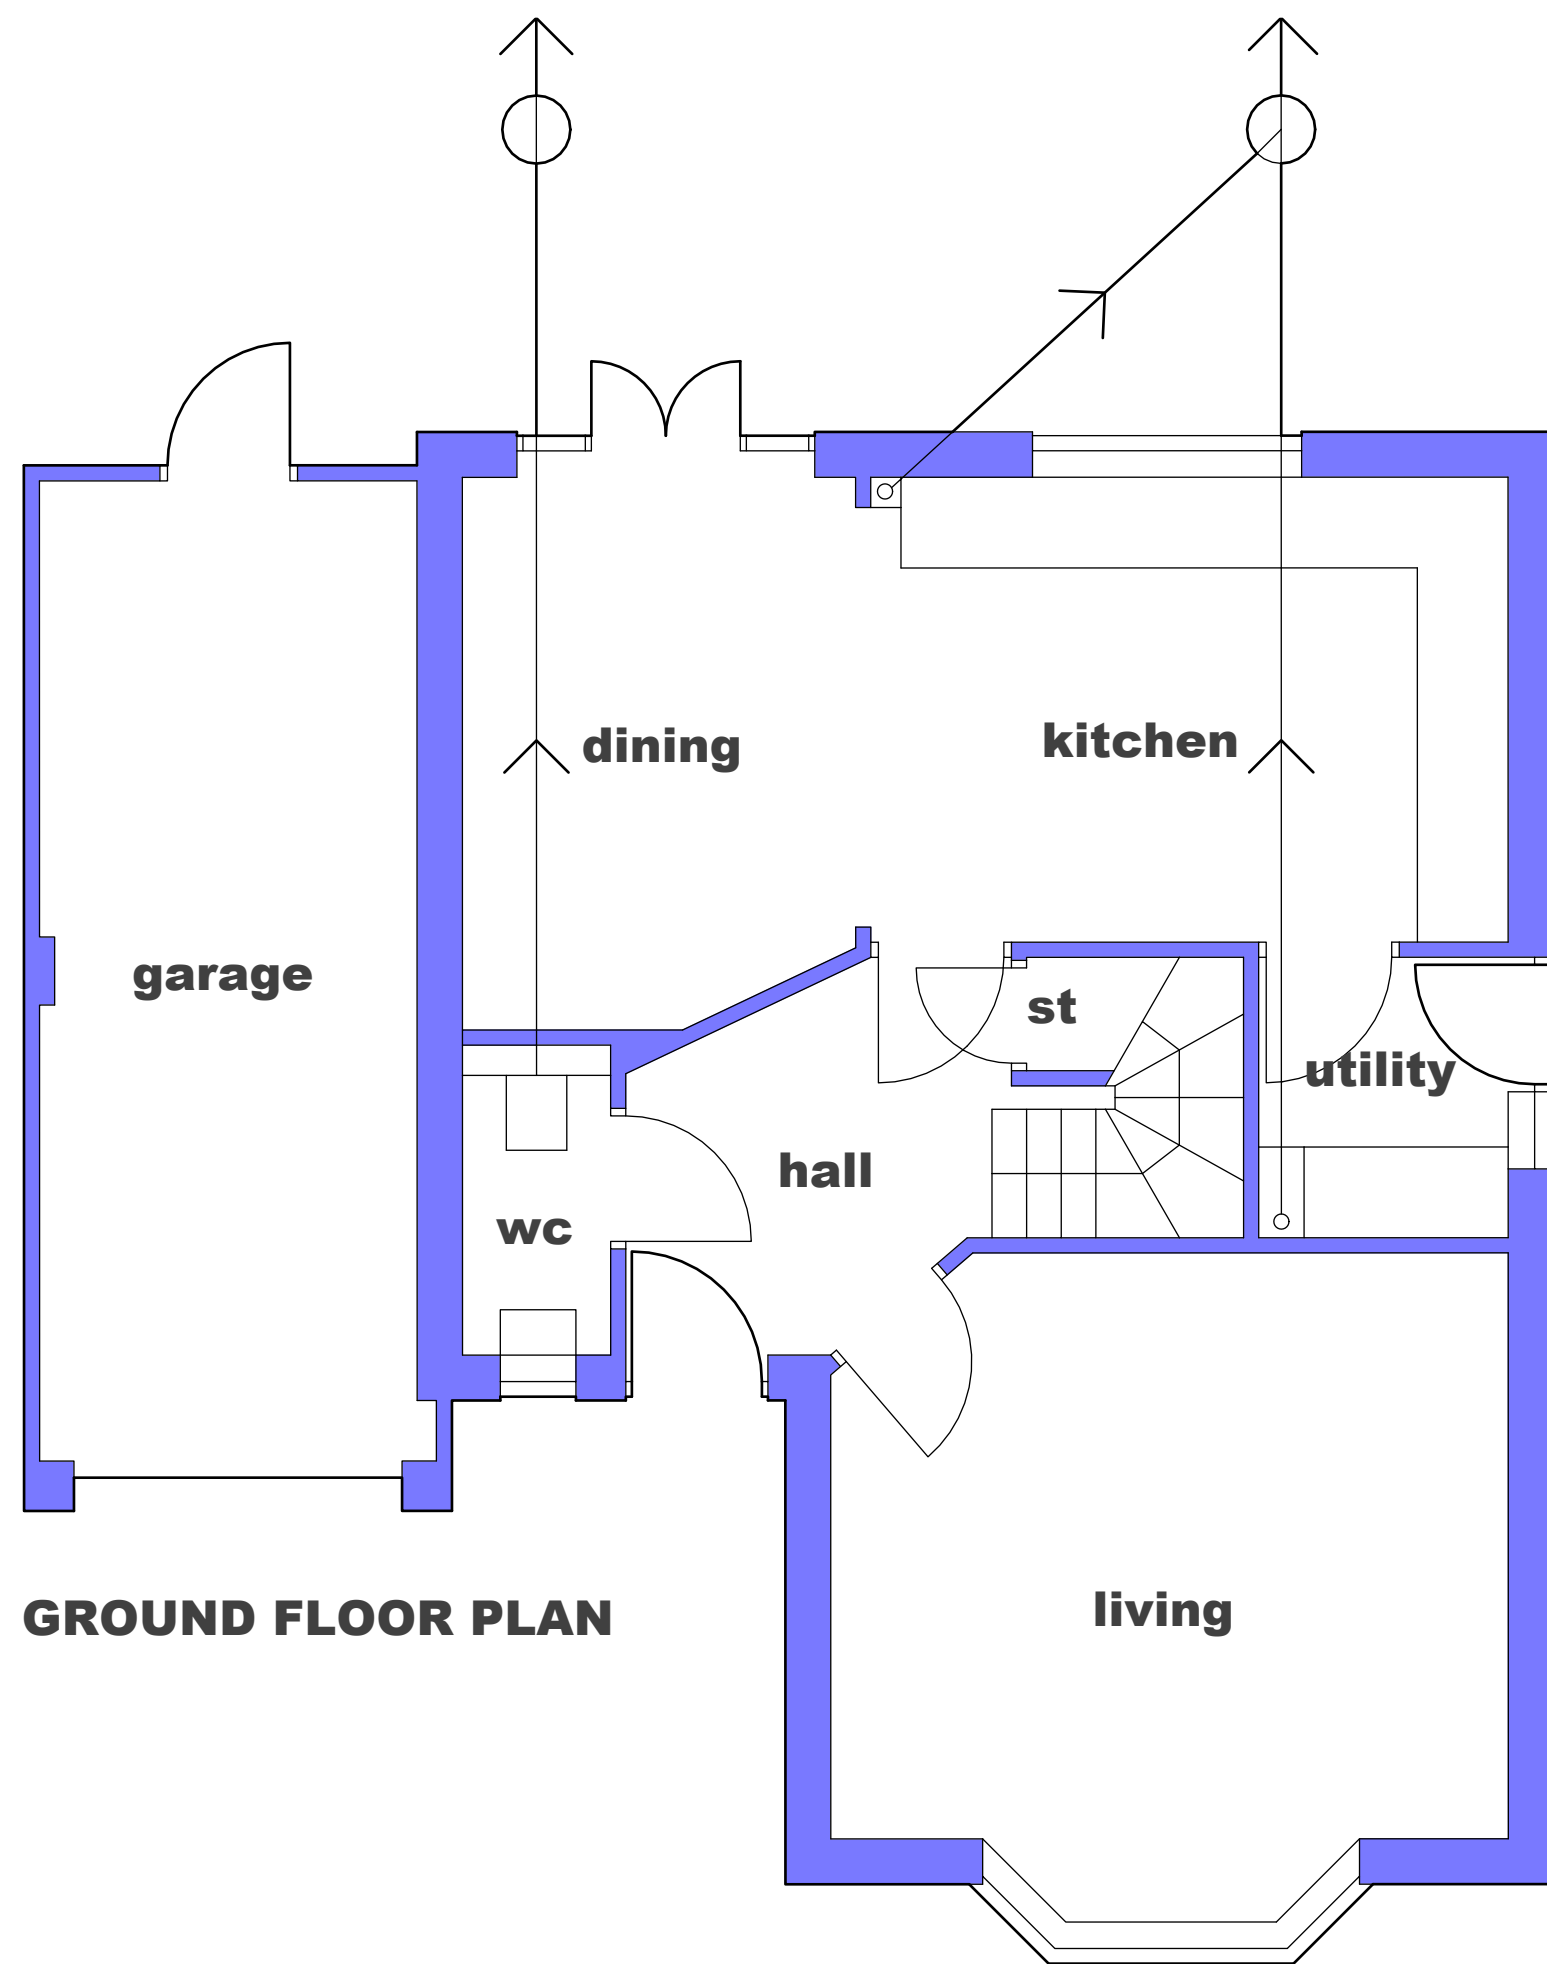


GROUND FLOOR PLAN

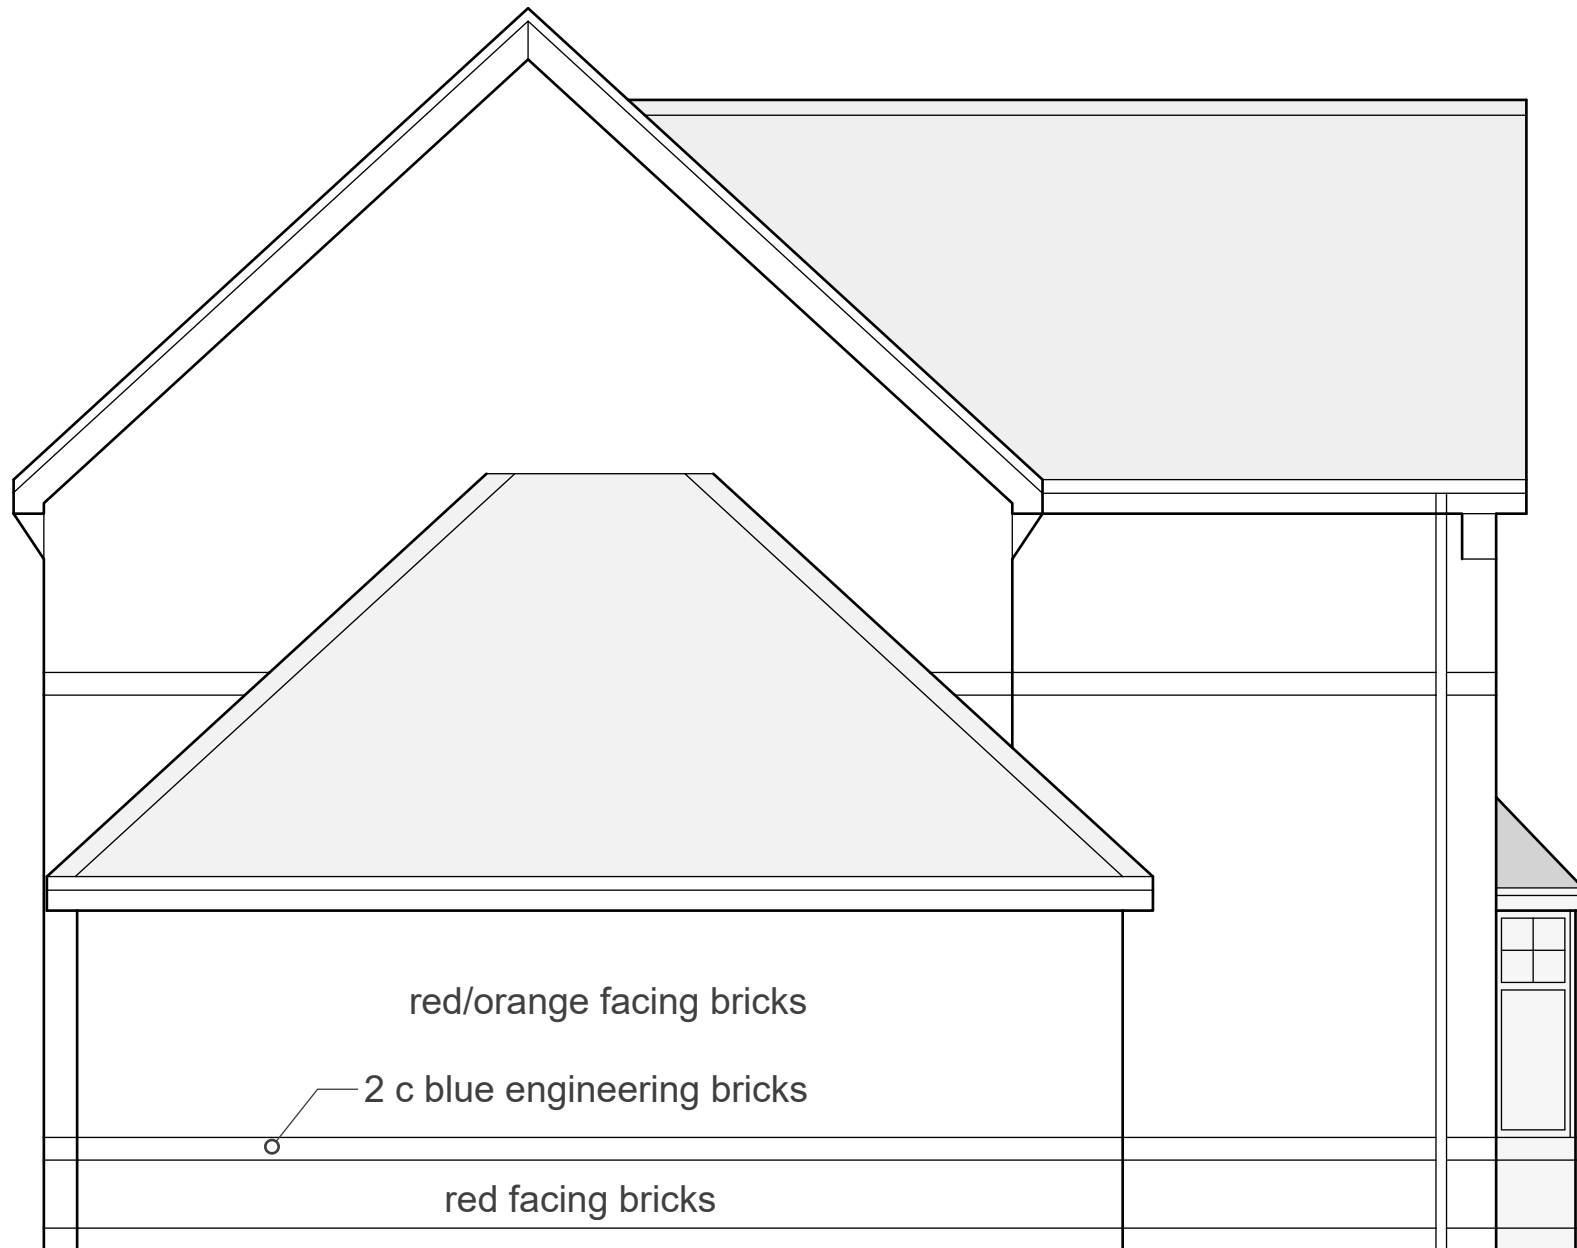

NORTH WEST ELEVATION

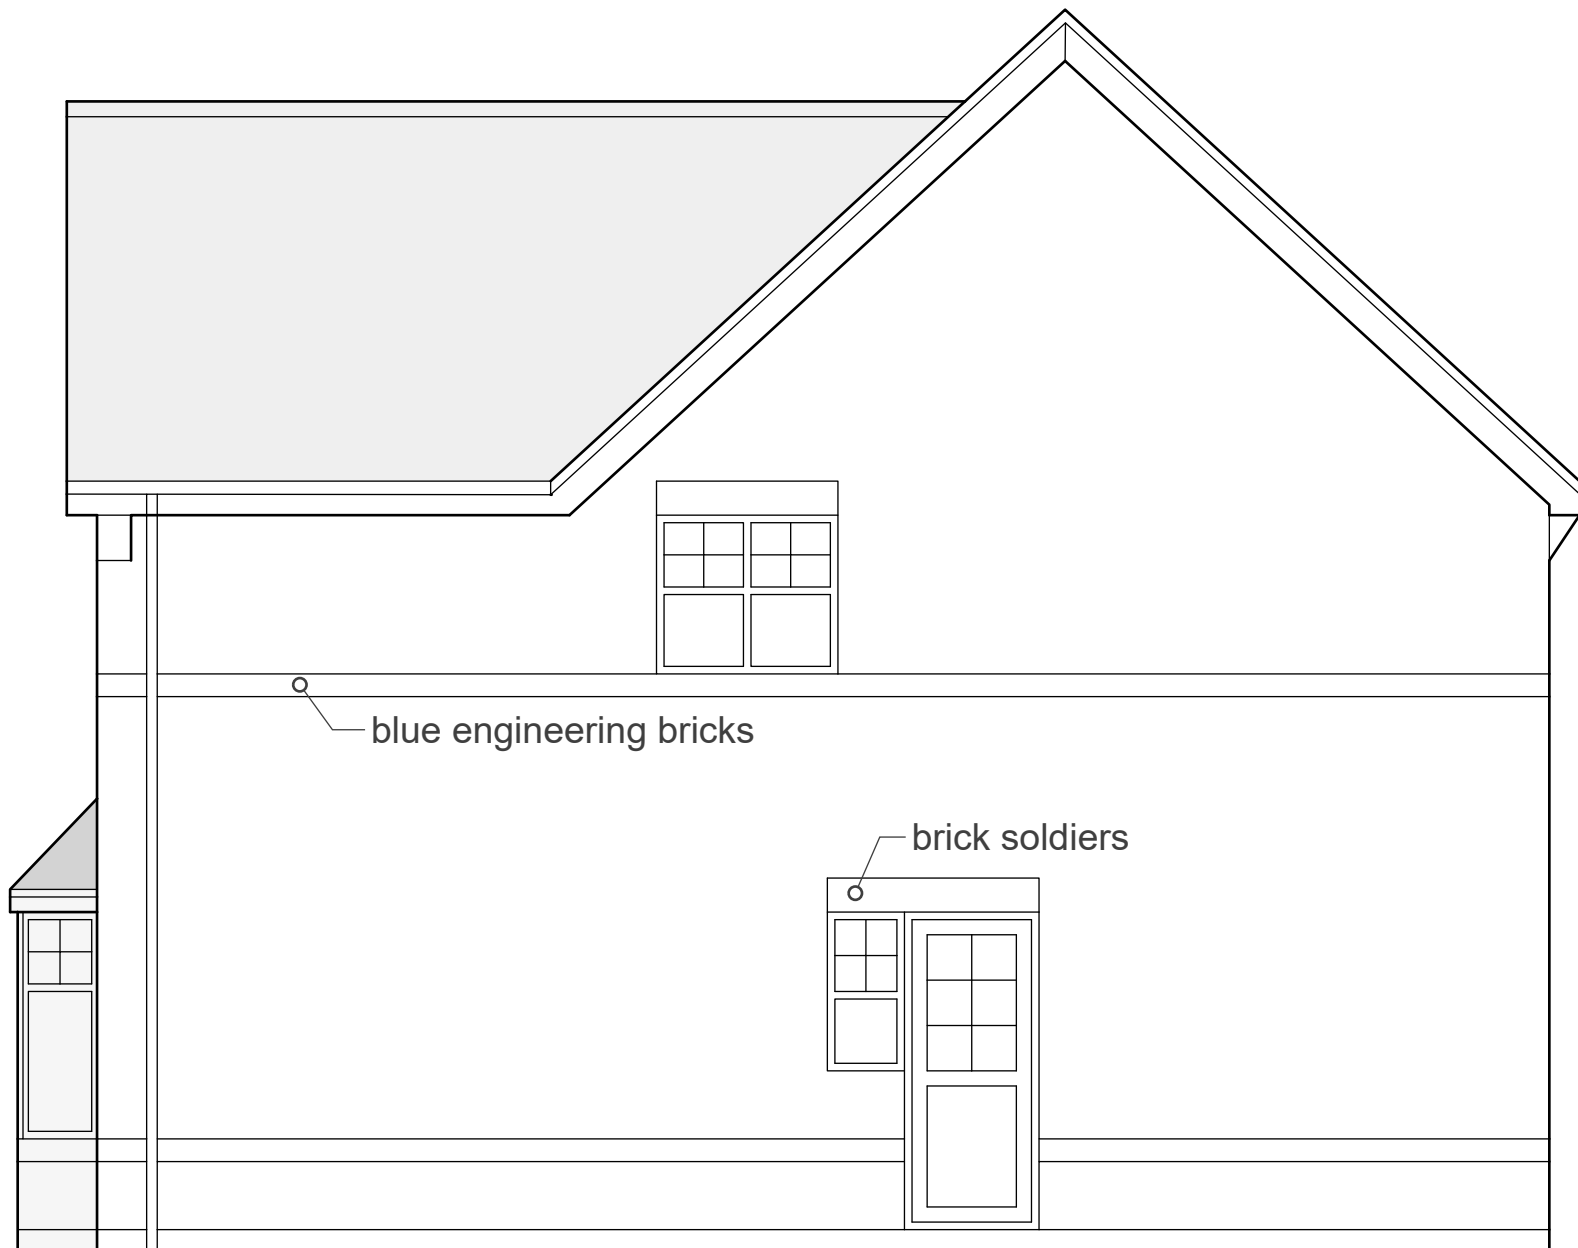

SOUTH EAST ELEVATION

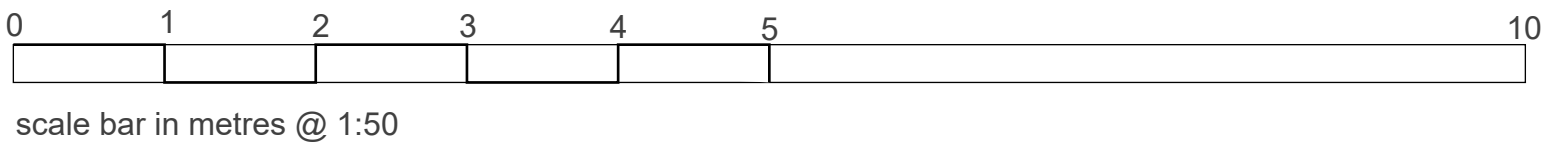

NOTES

REVISIONS

EXTENSIONS & ALTERATIONS TO
7 CANAL WAY HINCKLEY

PLANS & ELEVATIONS AS EXISTING

1:50 @ A1

28 2 23

db
David F Barnes Dip Arch RIBA
14 Pyeharps Road Burbage LE10 2JE
Telephone 01455 633410

B23/02/E01