



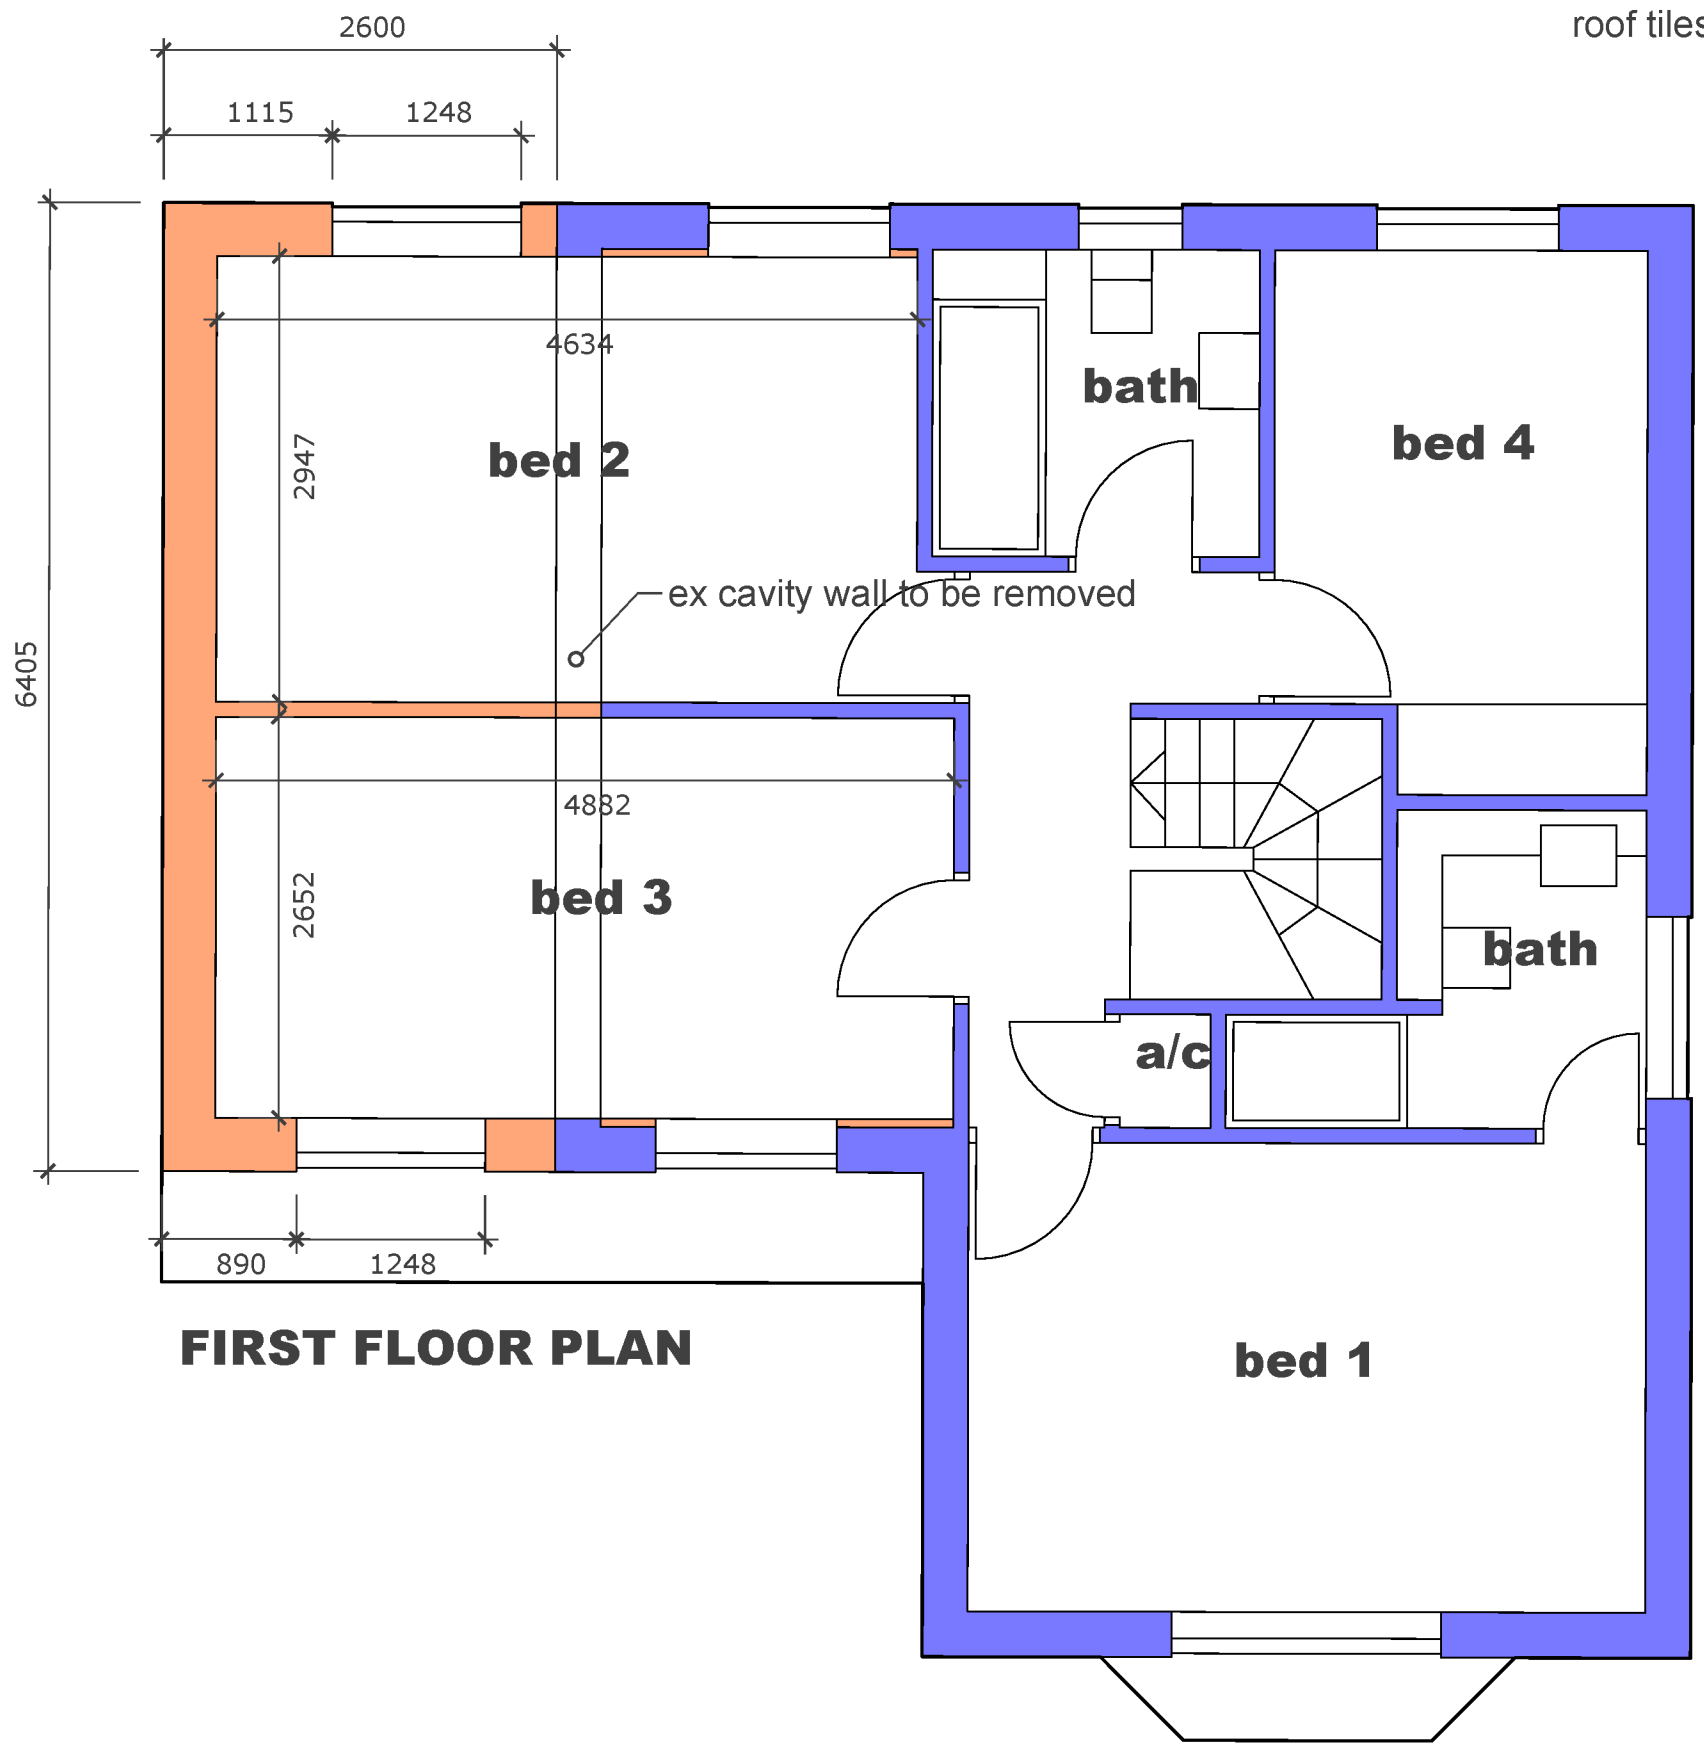

FIRST FLOOR PLAN

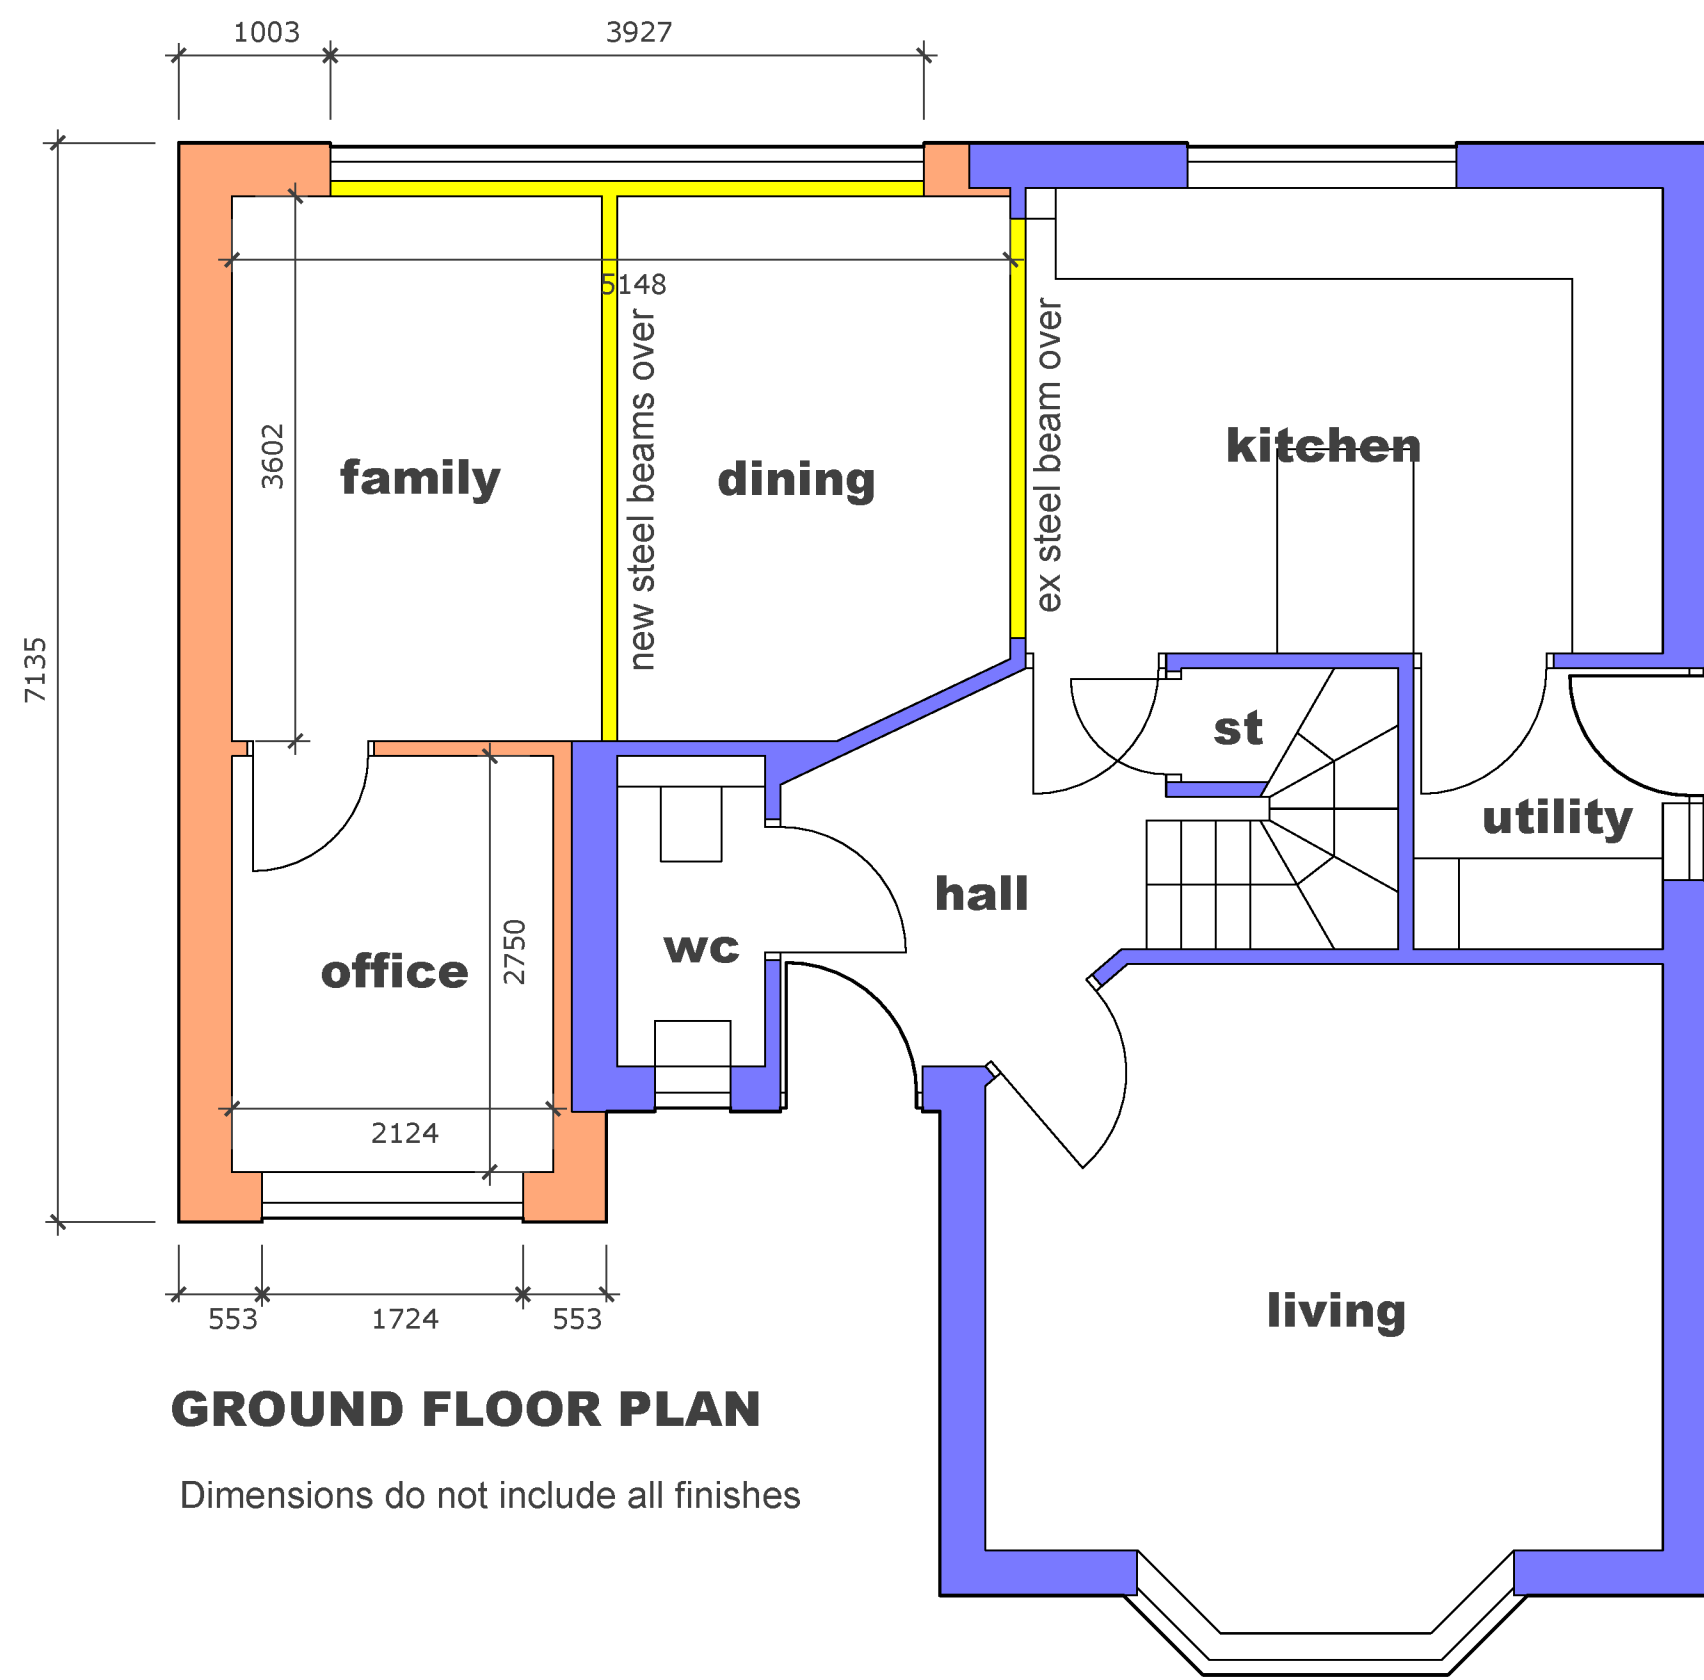


GROUND FLOOR PLAN

Dimensions do not include all finishes


roof tiles to match



SOUTH WEST ELEVATION

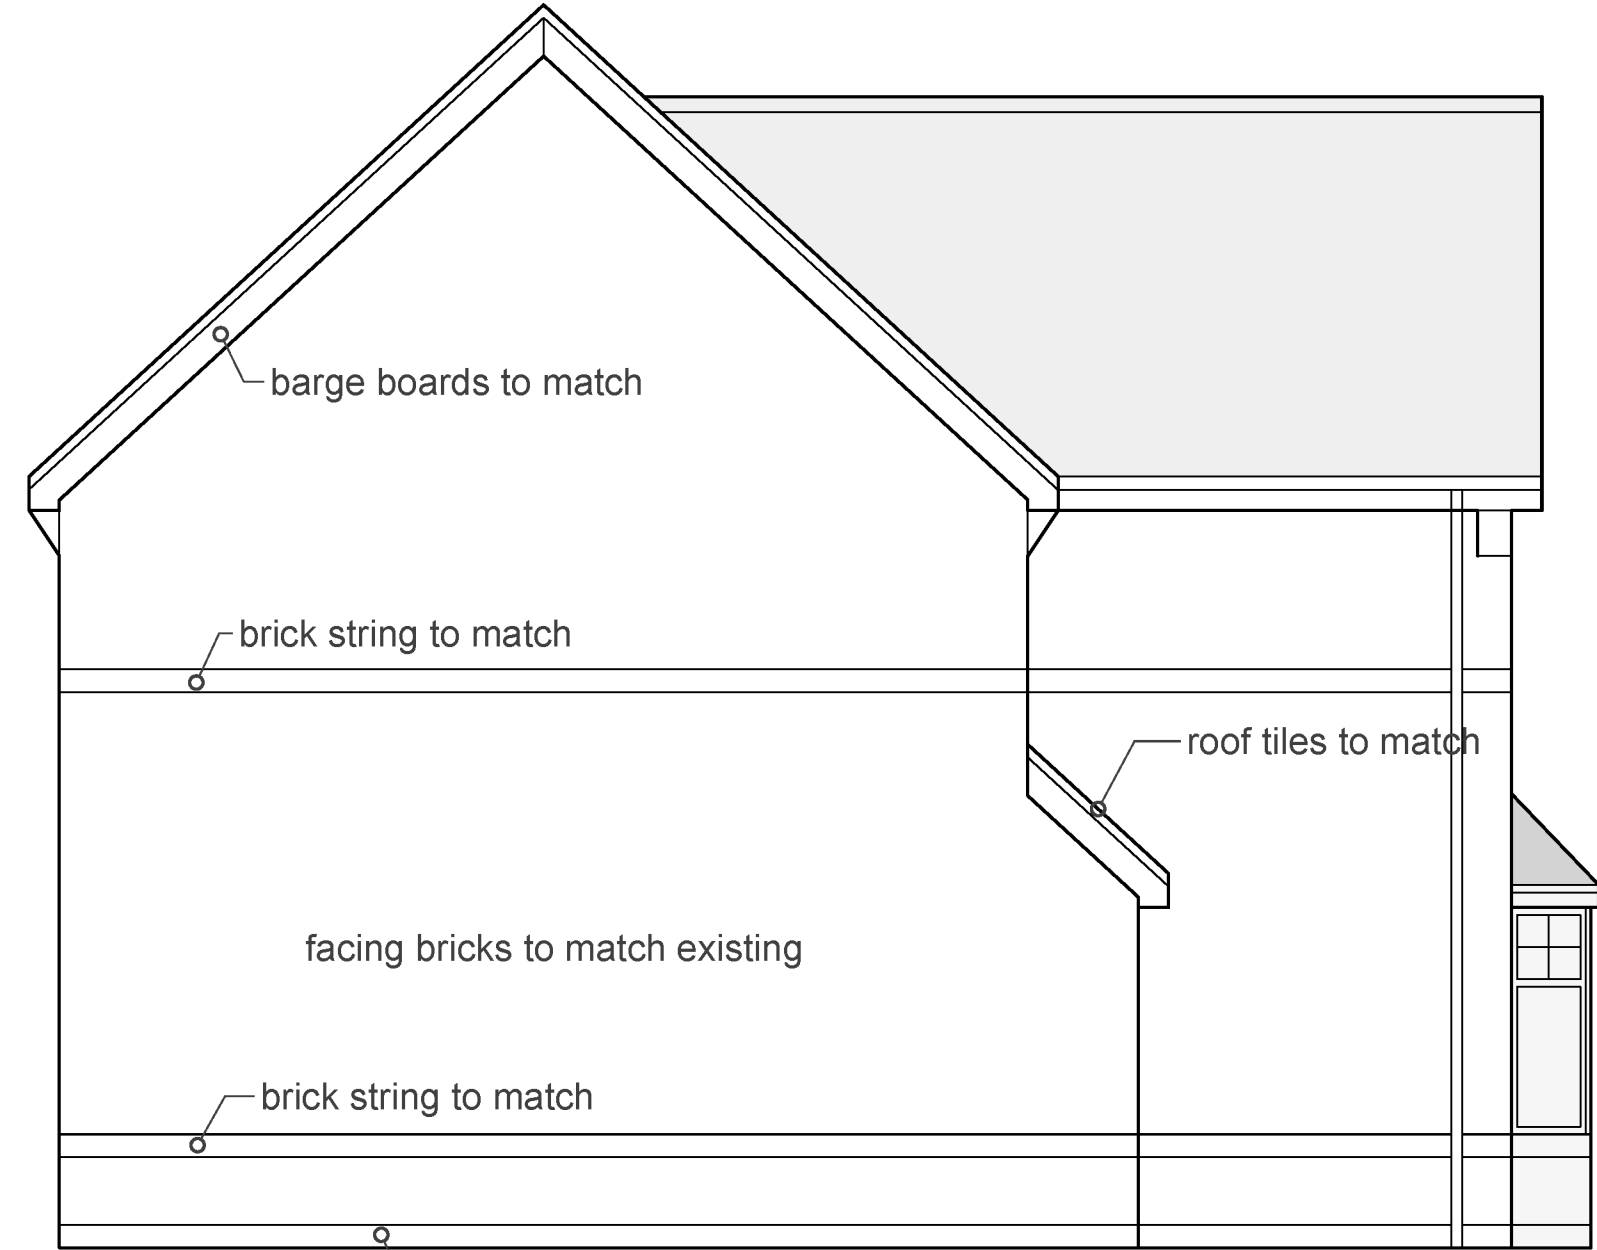


NORTH WEST ELEVATION

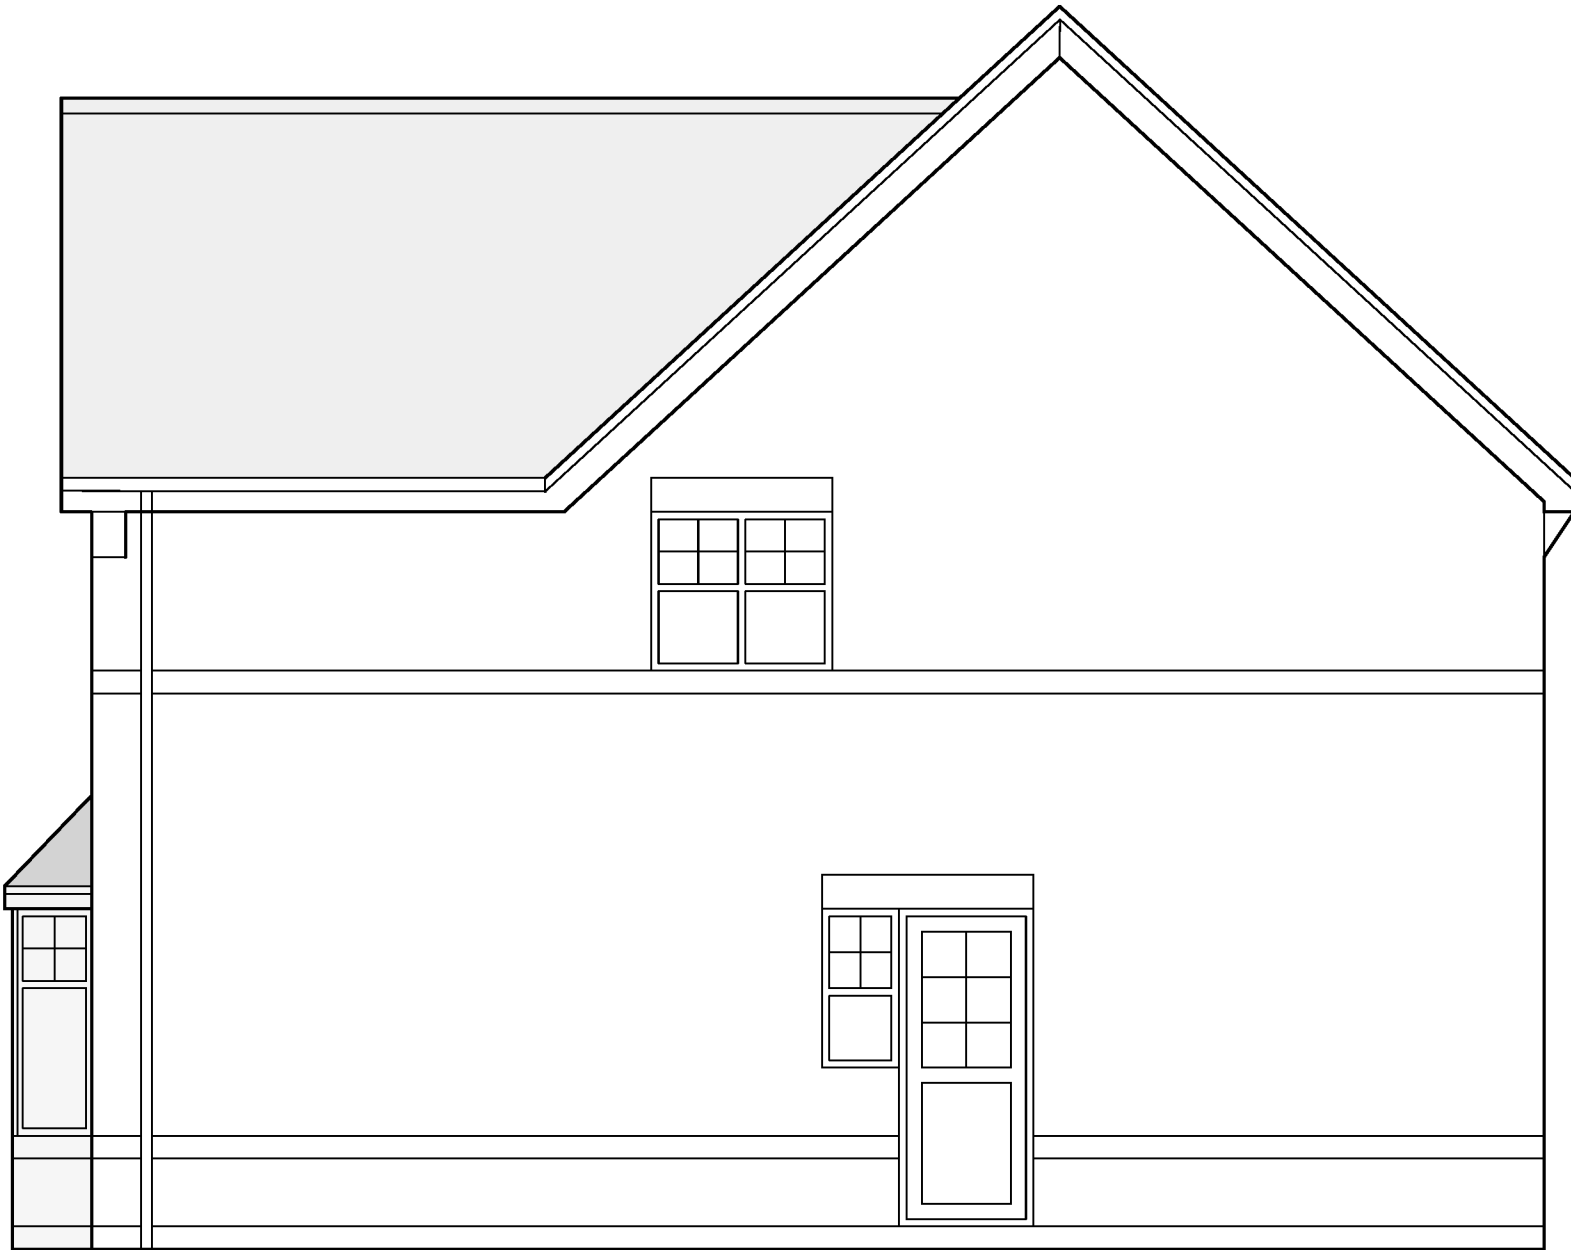

SOUTH EAST ELEVATION



NORTH EAST ELEVATION

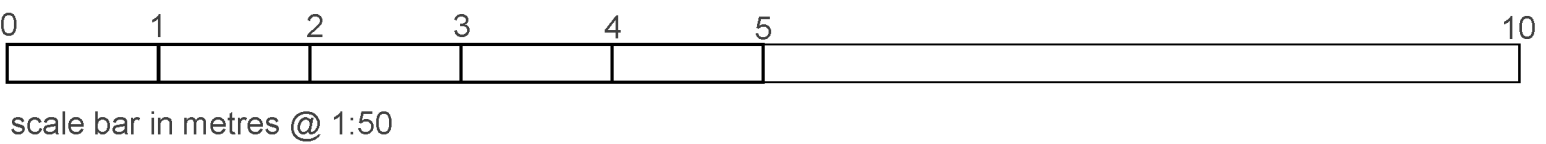

NOTES

REVISIONS

EXTENSIONS & ALTERATIONS TO
7 CANAL WAY HINCKLEY

PLANS & ELEVATIONS AS PROPOSED

1:50 @ A1

10 3 23

db
David F Barnes Dip Arch RIBA
14 Pyeharps Road Burbage LE10 2JE
Telephone 01455 633410

B23/02/P01