


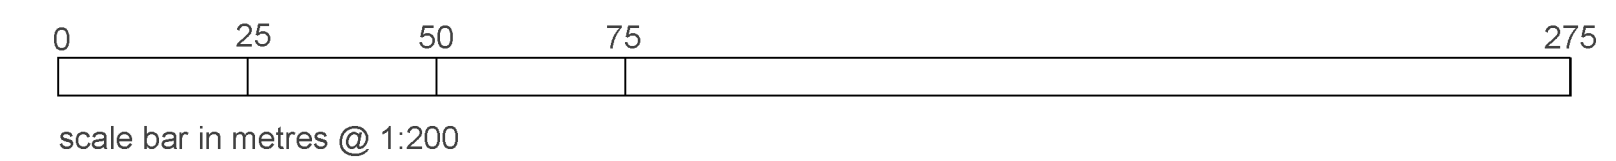

SITE PLAN 1:200



UK Planning Maps
Map centred on 293093.0, 440845.0
Produced on 6 March 2023 from Ordnance Survey National Geographic Database
Crown Copyright 2023

LOCATION PLAN 1:1250

