


© THIS DRAWING IS COPYRIGHTED AND MUST NOT BE COPIED OR REPRODUCED WITHOUT THE PRIOR CONSENT OF CADXTRA LIMITED. DIMENSIONS MUST NOT BE SCALED FROM THIS DRAWING.

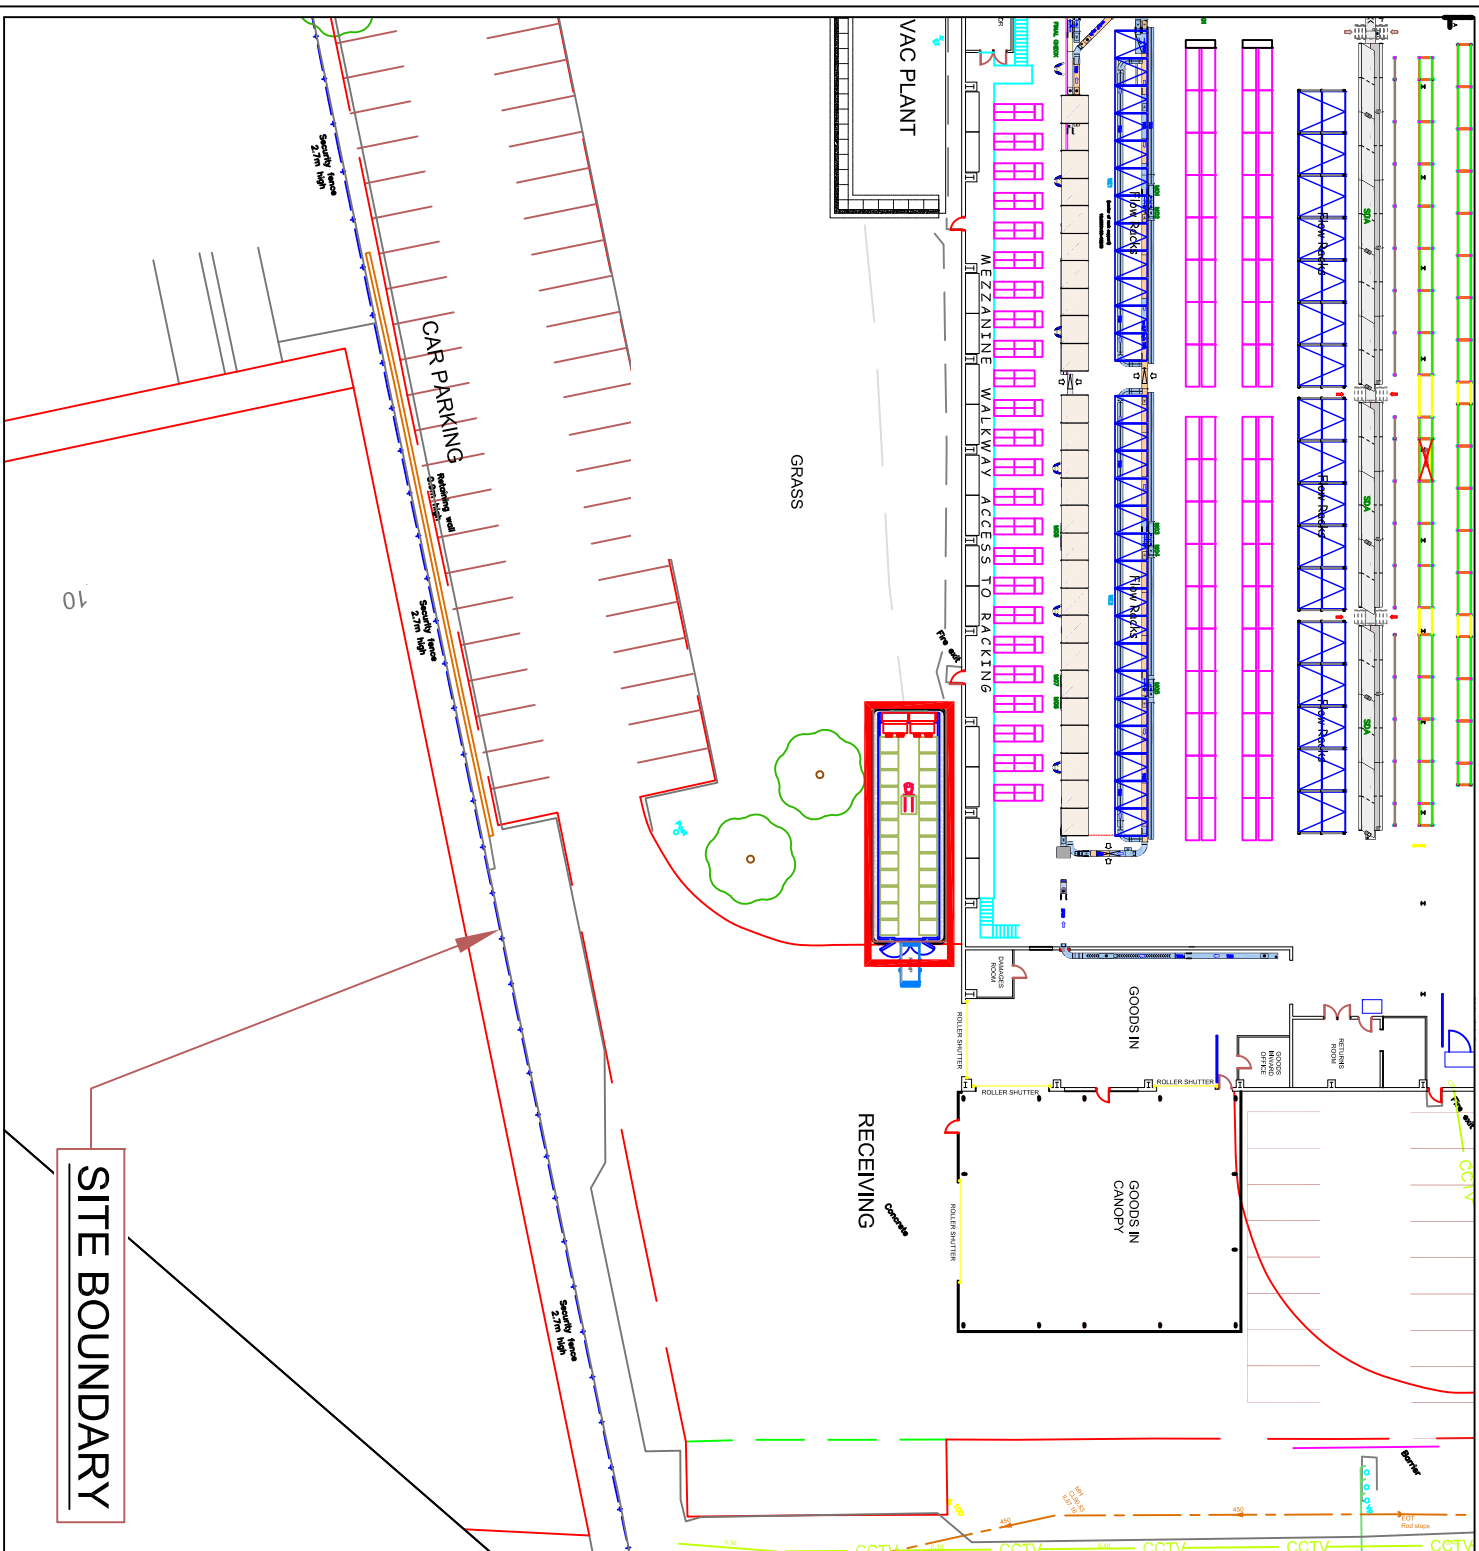

DRAWING STATUS		
PRELIMINARY ISSUE		
B	INITIAL ISSUE	BB 08.03.23
A	PLANNING APPLICATION	BB 07.02.23
REV	REVISION DESCRIPTION	DRAWN DATE

Alliance Healthcare
A member of Alliance Boots

Alliance Healthcare (UK) Ltd
43 Cox Lane, Chessington,
Surrey, KT9 1SN
Telephone : +44 (0) 20 8391 2323
Web : www.alliance-healthcare.co.uk

CADXTRA

CADXTRA LIMITED
D10 Building - Fourth Floor
Thane Road Nottingham NG90 2PR
Telephone : +44 (0)115 922 7900
Web : www.cadxtra.co.uk

TITLE			
BLOCK PLAN PROPOSED FRIDGE INSTALLATION ALLIANCE HEALTHCARE HINCKLEY			
PROJECT NO. CADX3034			
DRAWN BY BB	DATE	07.02.23	
CHECKED BY JP	DATE	07.02.23	
SCALE AT A4 1:500			
DRAWING NO. AW6105-08-06			REV B