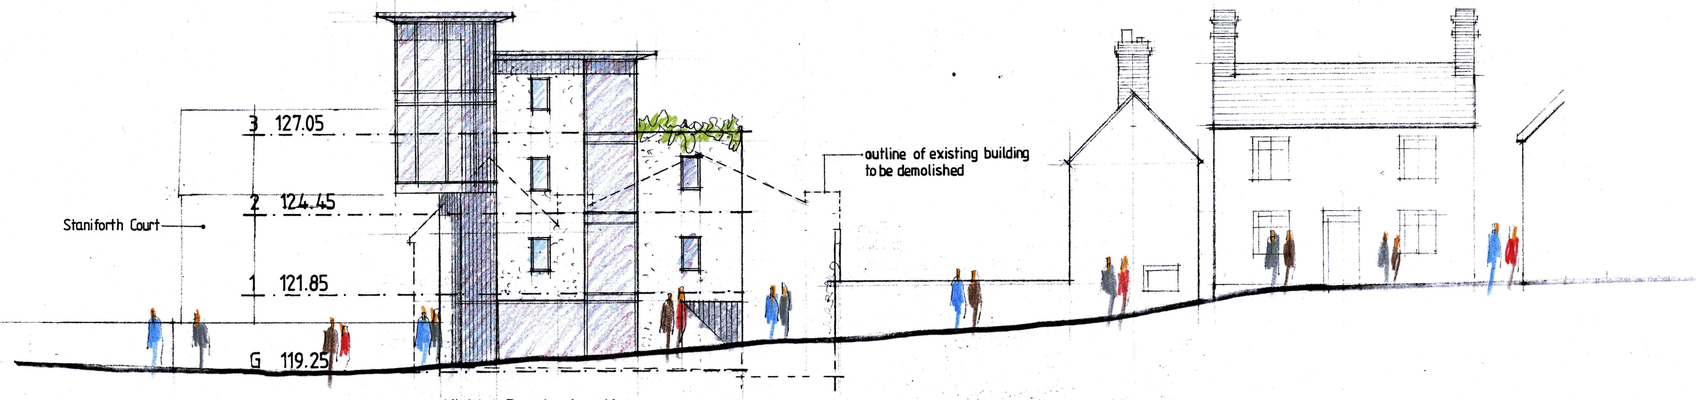

Kirkby Road elevation

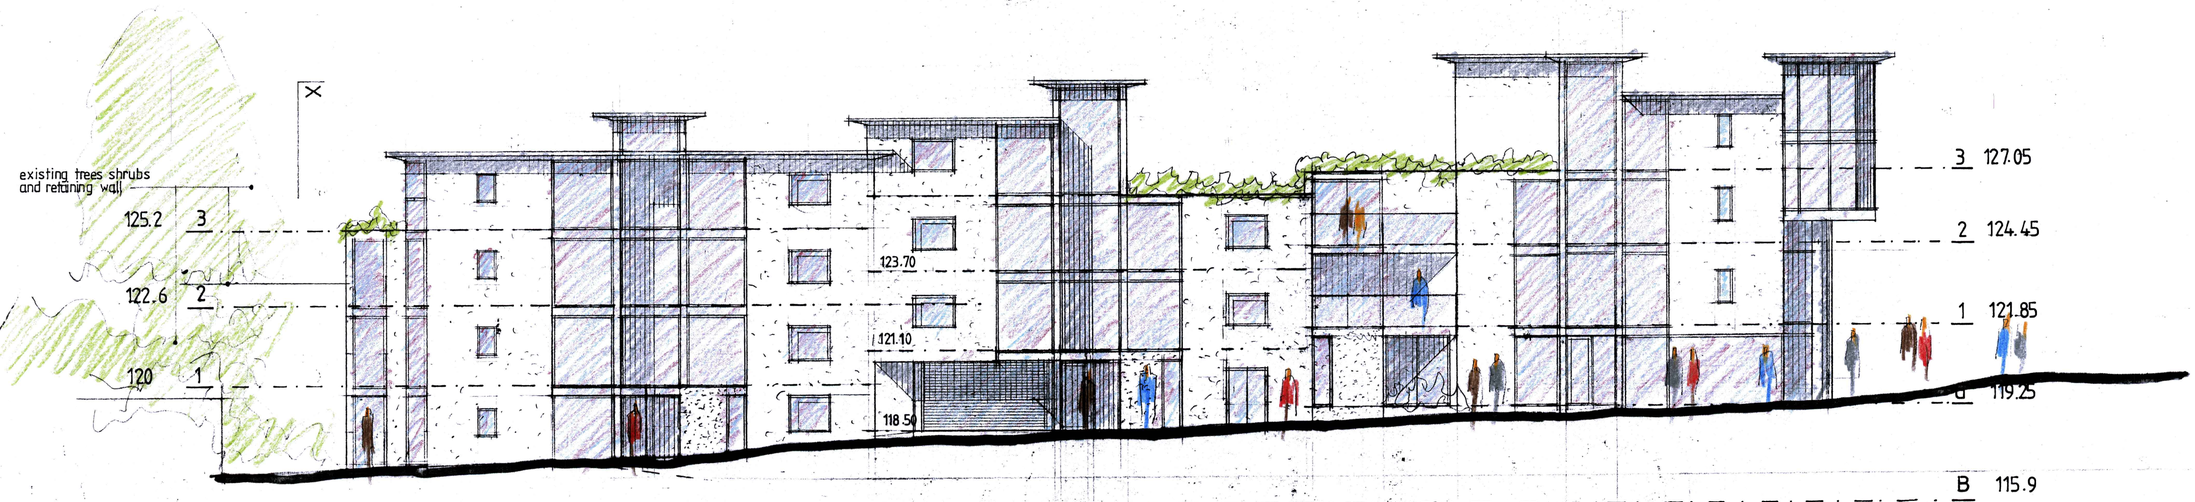

Stapleton Lane elevation

X

X

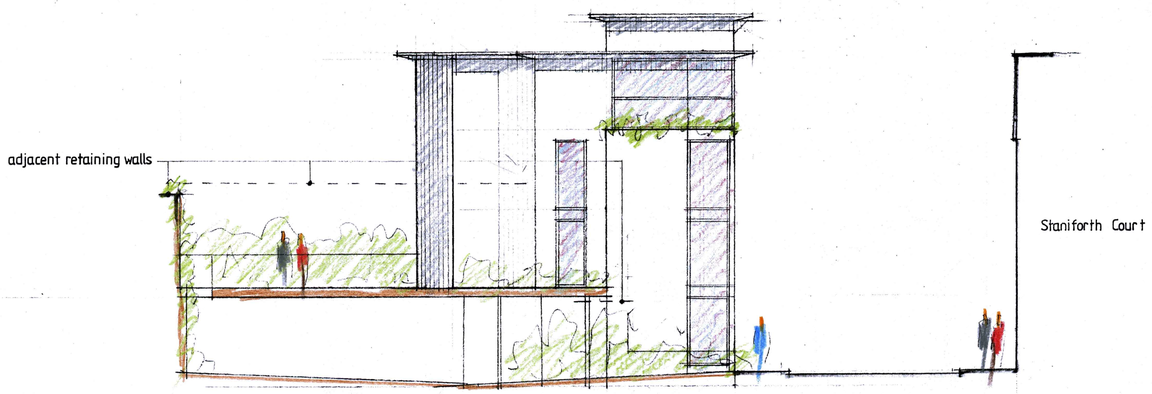

End elevation X-X

3012

Proposed Development
2-8 Stapleton Lane Barwell

Elevations 1.100 0607

Dwg no BW05A 8